


McAuslan Twp. - M.1003

Osborne Twp. - M.1039

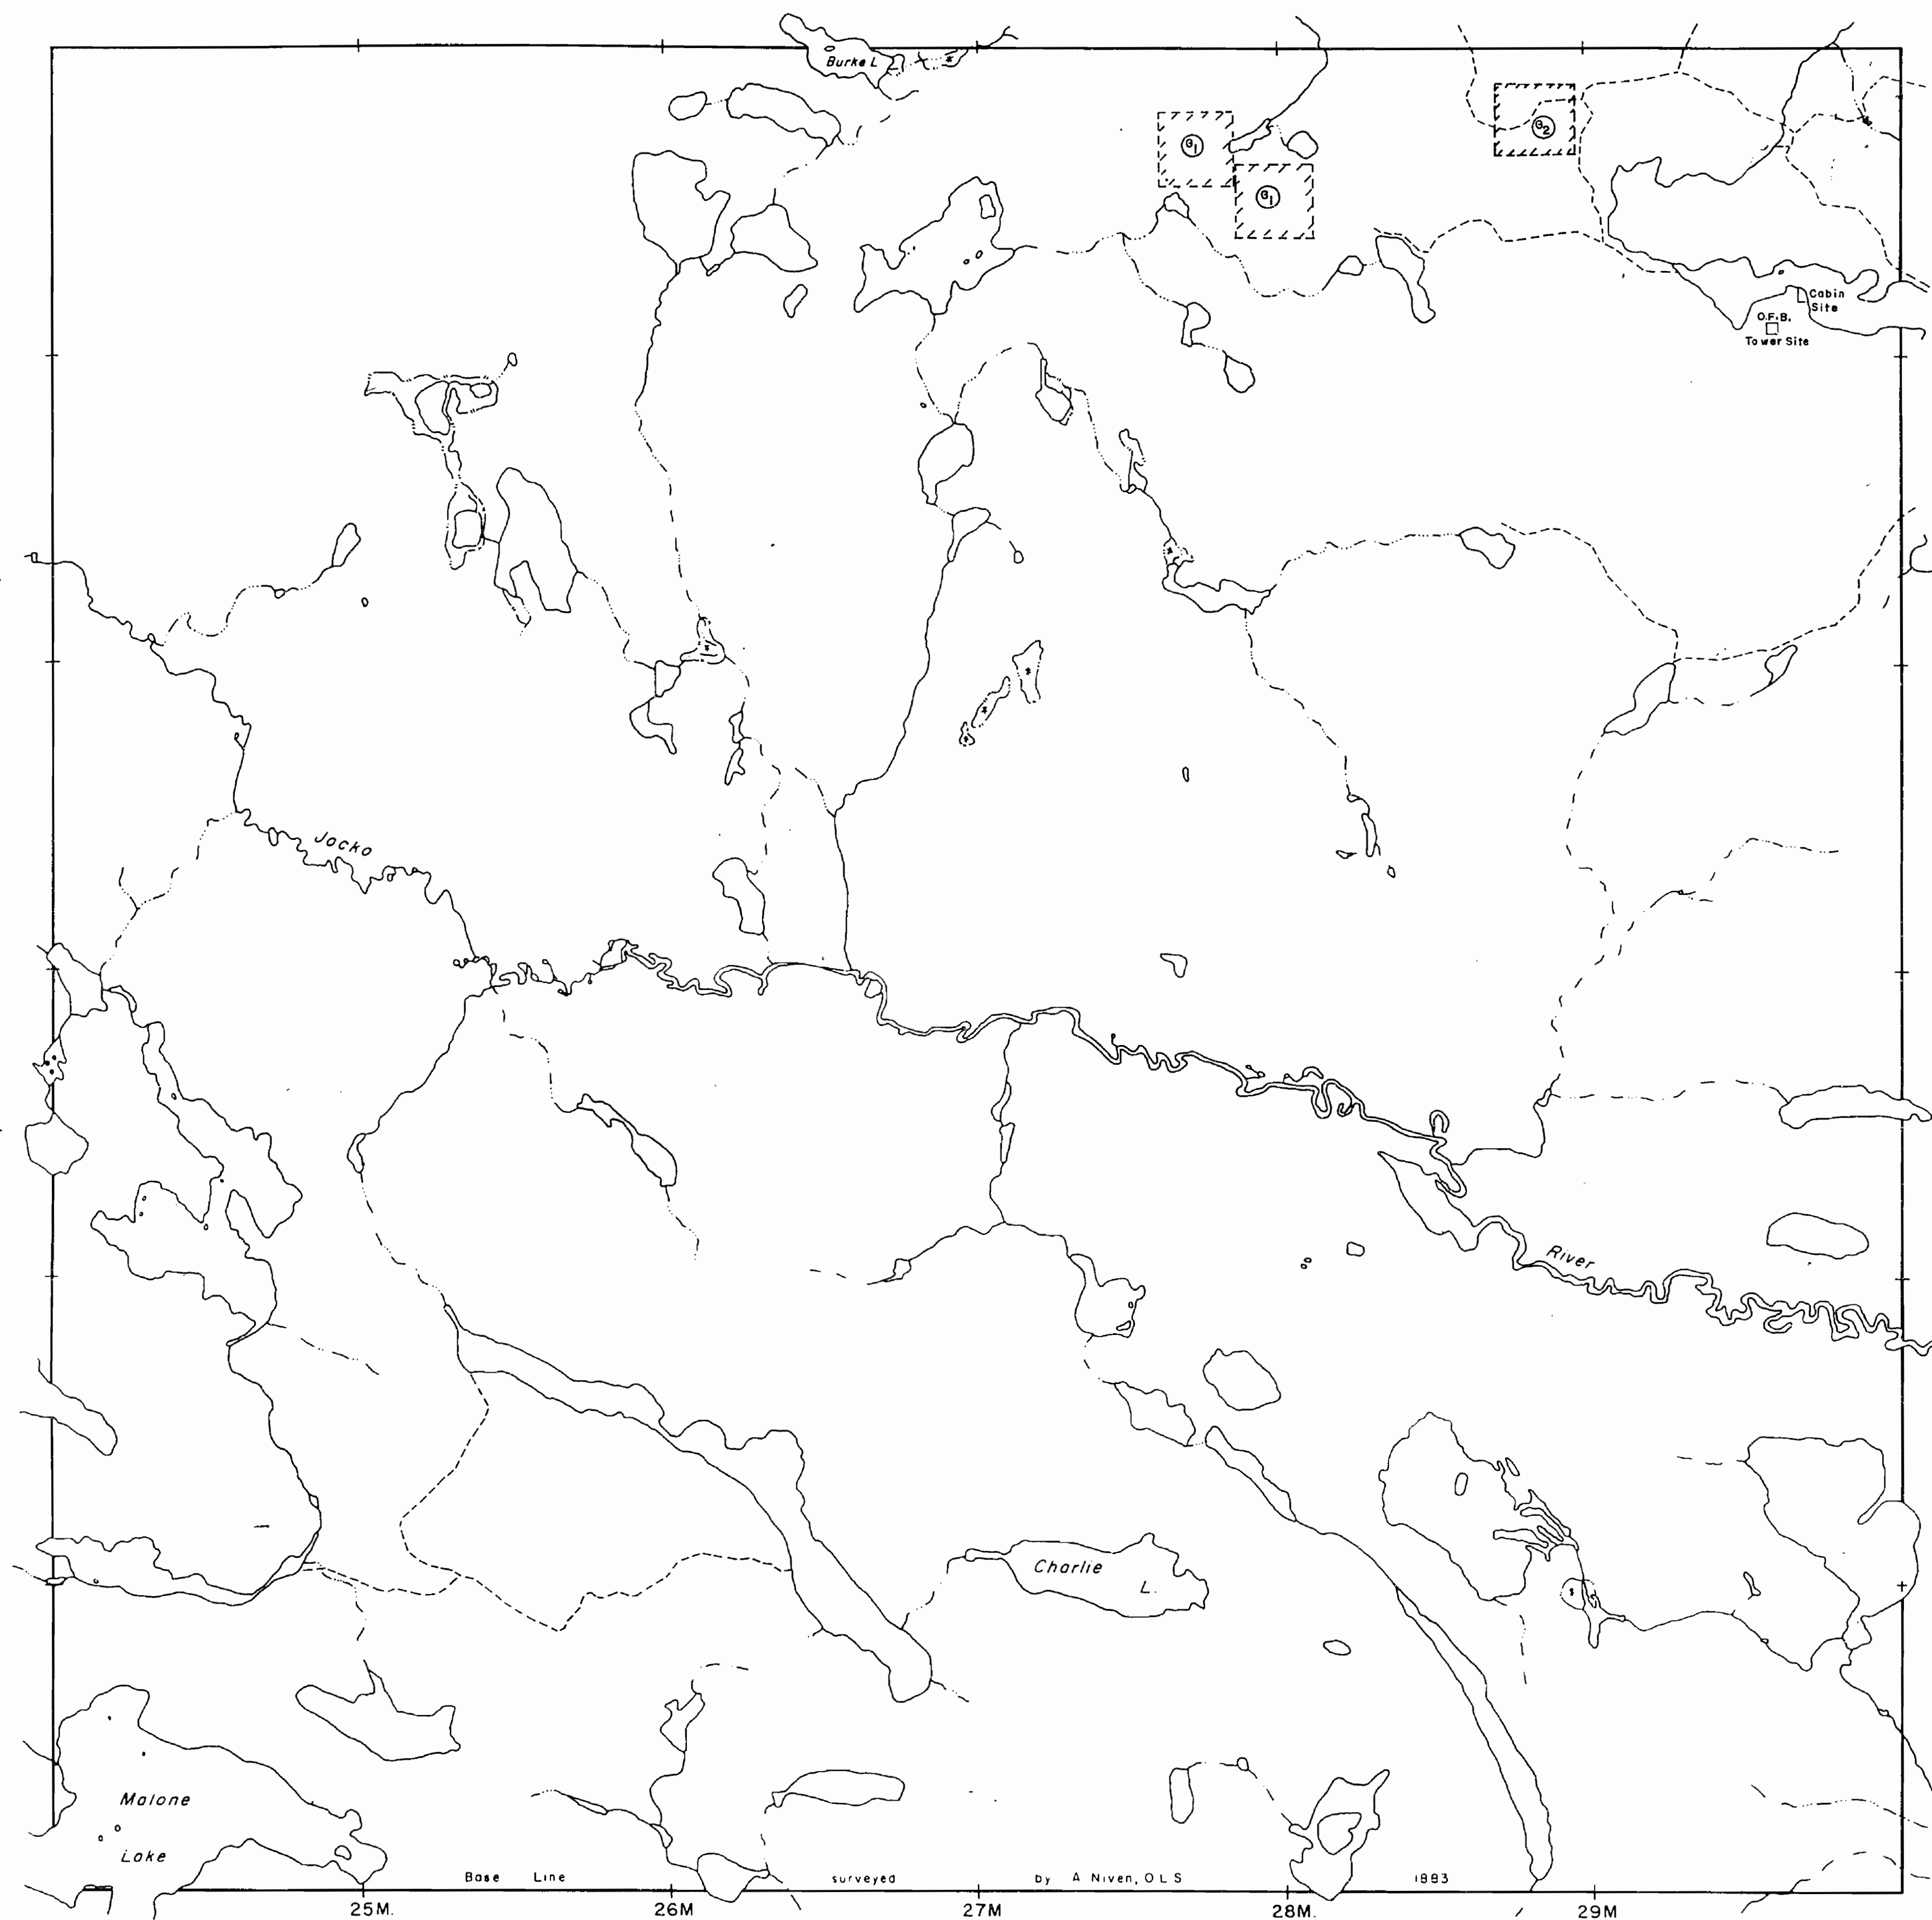

Lockhart Twp. - M.993

THE TOWNSHIP
OF

GARROW

DISTRICT OF
NIPISSING

SUDBURY
MINING DIVISION

SCALE: 1-INCH=40 CHAINS

LEGEND

PATENTED LAND	Ⓟ
CROWN LAND SALE	C.S.
LEASES	Ⓛ
LOCATED LAND	Loc.
LICENSE OF OCCUPATION	L.O.
MINING RIGHTS ONLY	M.R.O.
SURFACE RIGHTS ONLY	S.R.O.
ROADS	—
IMPROVED ROADS	—
KING'S HIGHWAYS	—
RAILWAYS	—
POWER LINES	—
MARSH OR MUSKEG	—
MINES	—
CANCELLED	—

NOTES

400' Surface Rights Reservation around
all Lakes and Rivers.

The Subdivision of this Township into Lots
and Concessions is wholly Annulled Dec.3,1953.

SAND & GRAVEL

- ① Gravel File: 154273
② M.N.R. Gravel Reserve 4C-8

GARROW

PLAN NO.- **M.830**

ONTARIO

MINISTRY OF NATURAL RESOURCES

SURVEYS AND MAPPING BRANCH

MAP SYMBOLOLOGY

Aerial Cableway	---	Pipeline (above ground)	---
Boundary	---	Railroad	---
International	---	Single Track	---
Interprovincial	---	Double Track	---
District, Township	---	Abandoned	---
Indian Reserve	---	Township	---
Approximate	---	Highway, County	---
Lot, Concession	---	Township	---
Approximate	---	Access (road of doubtful	---
Perk Boundary	---	significance or	---
Bridge	---	double line	---
Road, Railroad	---	Trail, Bush Road	---
Building	---	(portage, alley)	---
Chimney	---	Rapids	---
Cliff, Pit, Fiss	---	Double line river	---
Contours	---	with multiple rapids	---
Interpolated	---	Double line river	---
Approximate	---	with multiple rapids	---
Depression	---	Reservoir	---
Control Points	---	River, Stream, Canal	---
Horizontal	---	Approximate	---
Vertical	---	Sectional	---
Culvert	---	Division of line	---
Falls	---	Spot Elevation	---
Double line river	---	(lake elevations) -300.0	---
Fence, Hedge, Wall	---	Tower	---
Feature Outline	---	Transmission Line	---
(Construction features, etc.)	---	Pole	---
Flooded Land	---	Pylon	---
Lock	---	Tunnel	---
Marsh or Swamp	---	Utility Poles	---
Mast	---	Wharf, Dock, Pier	---
Mine Head Frame	---	Wooded Area	---
Outcrop	---		

AREAS WITHDRAWN FROM DISPOSITION


M.R.O. - MINING RIGHTS ONLY
S.R.O. - SURFACE RIGHTS ONLY
M+S. - MINING AND SURFACE RIGHTS

Description	Order No.	Date	Disposition	File
Q.F.B.				160707 v.1

SAND & GRAVEL

- GRAVEL File: 154273
- M.N.R. GRAVEL RESERVE 4C-8

McAUSLAN TWP.

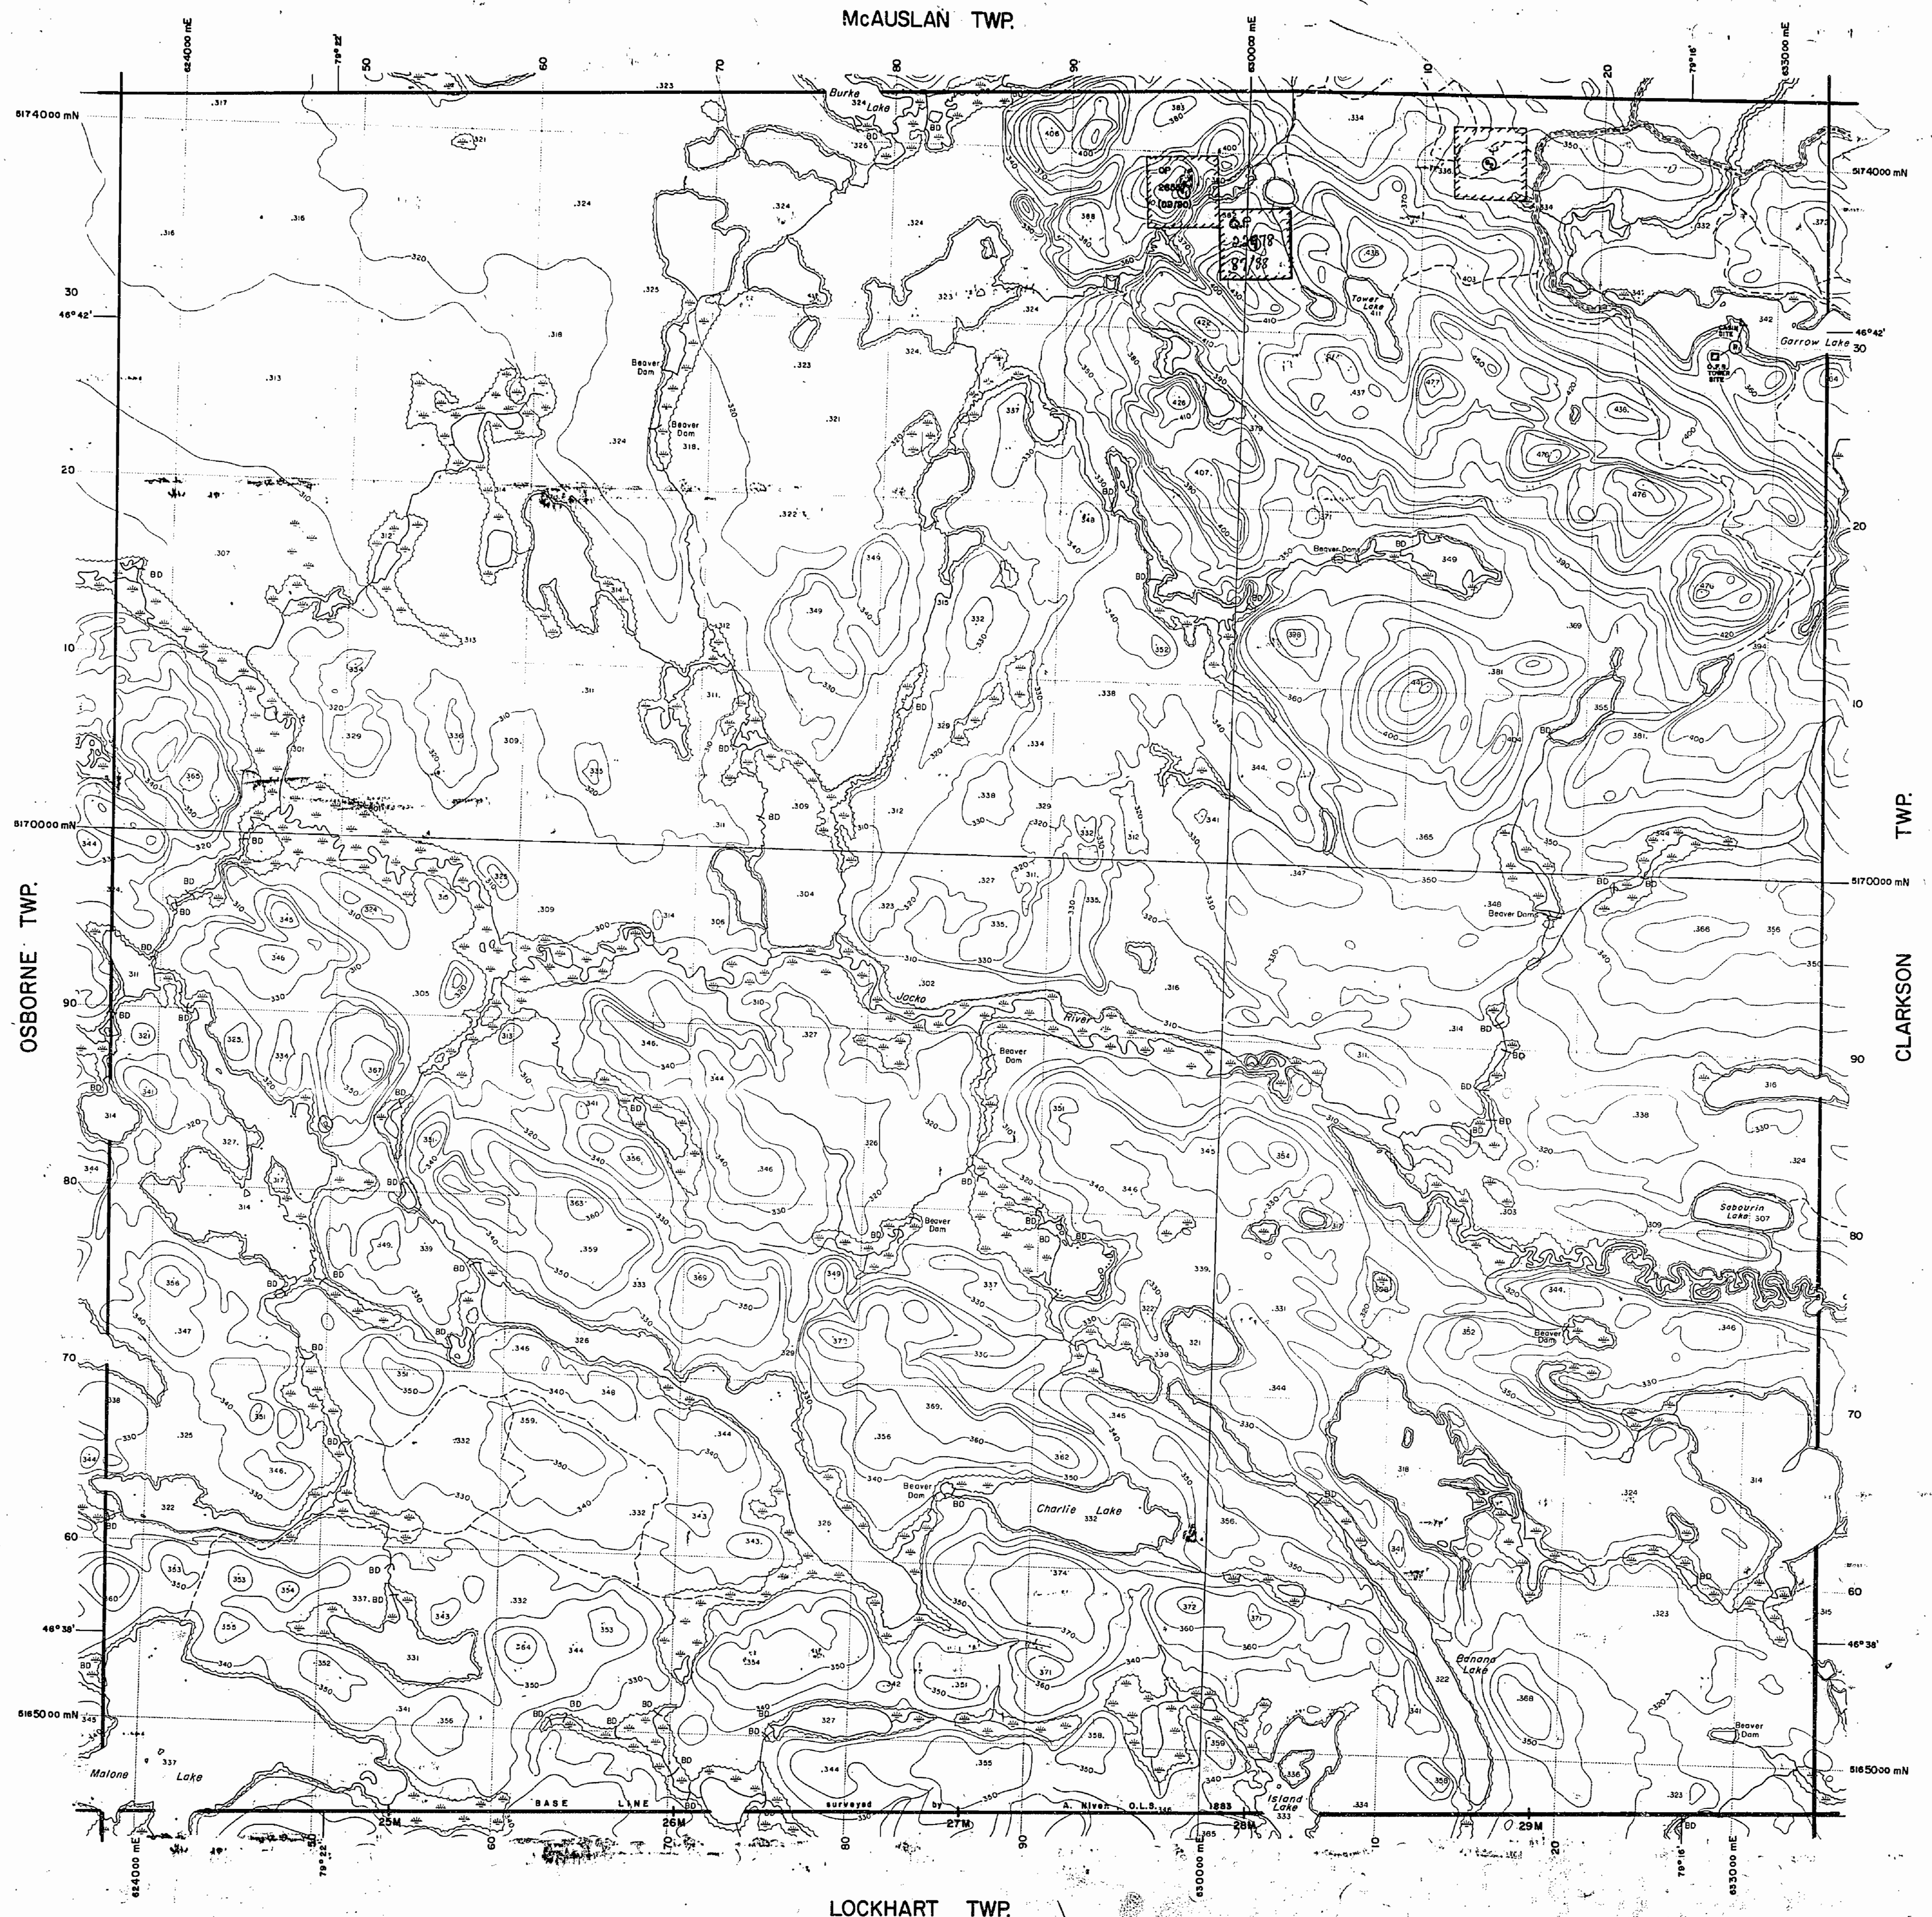


LEGEND

HIGHWAY AND ROUTE No.	---
OTHER ROADS	---
TRAILS	---
SURVEYED LINES:	---
TOWNSHIPS, BASE LINES, ETC.	---
LOTS, MINING CLAIMS, PARCELS, ETC.	---
UNSURVEYED LINES:	---
LOT LINES	---
PARCEL BOUNDARY	---
MINING CLAIMS ETC.	---
RAILWAY AND RIGHT OF WAY	---
UTILITY LINES	---
NON-PERENNIAL STREAM	---
FLOODING OR FLOODING RIGHTS	---
SUBDIVISION OR COMPOSITE PLAN	---
RESERVATIONS	---
ORIGINAL SHORELINE	---
MARSH OR MUSKEG	---
MINES	---
TRAVERSE MONUMENT	---

DISPOSITION OF CROWN LANDS

TYPE OF DOCUMENT	SYMBOL
PATENT, SURFACE & MINING RIGHTS	---
" SURFACE RIGHTS ONLY	---
" MINING RIGHTS ONLY	---
LEASE, SURFACE & MINING RIGHTS	---
" SURFACE RIGHTS ONLY	---
" MINING RIGHTS ONLY	---
LICENCE OF OCCUPATION	---
ORDER-IN-COUNCIL	---
RESERVATION	---
CANCELLED	---
SAND & GRAVEL	---

NOTE: MINING RIGHTS IN PARCELS PATENTED PRIOR TO MAY 6, 1913, VESTED IN ORIGINAL PATENTEE BY THE PUBLIC LANDS ACT, R.S.O. 1970, CHAP. 380, SEC. 63, SUBSEC. 1.

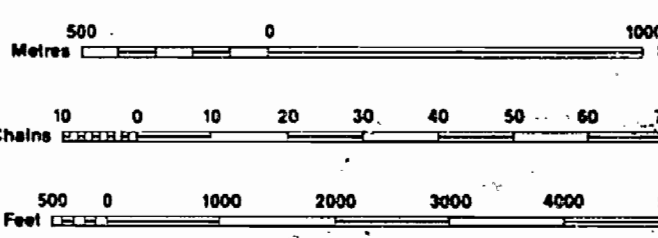

SCALE 1:20 000
GRID ZONE: 17

THE INFORMATION THAT APPEARS ON THIS MAP HAS BEEN COMPILED FROM VARIOUS SOURCES, AND ACCURACY IS NOT GUARANTEED. THOSE WISHING TO STAKE MINING CLAIMS SHOULD CONSULT WITH THE MINING RECORDER, MINISTRY OF NORTHERN DEVELOPMENT AND MINES, FOR ADDITIONAL INFORMATION ON THE STATUS OF THE LANDS SHOWN HEREON.

NOTE

The Subdivision of this Township into Lots and Concessions was Wholly Annulled - Dec. 3, 1953.

TOWNSHIP

GARROW

M.N.R. ADMINISTRATIVE DISTRICT
NORTH BAY
MINING DIVISION
SUDBURY
LAND TITLES / REGISTRY DIVISION
NIPISSING

Ministry of Natural Resources
Land Management Branch

Original Compilation JANUARY 1985
Revised
Number G-1726

LOCKHART TWP.

830

13

TEMPERATURE MG DIVISION


GARROW

Scale 40 Chs. - 1 Inch.

200 Res

July 20

Curled

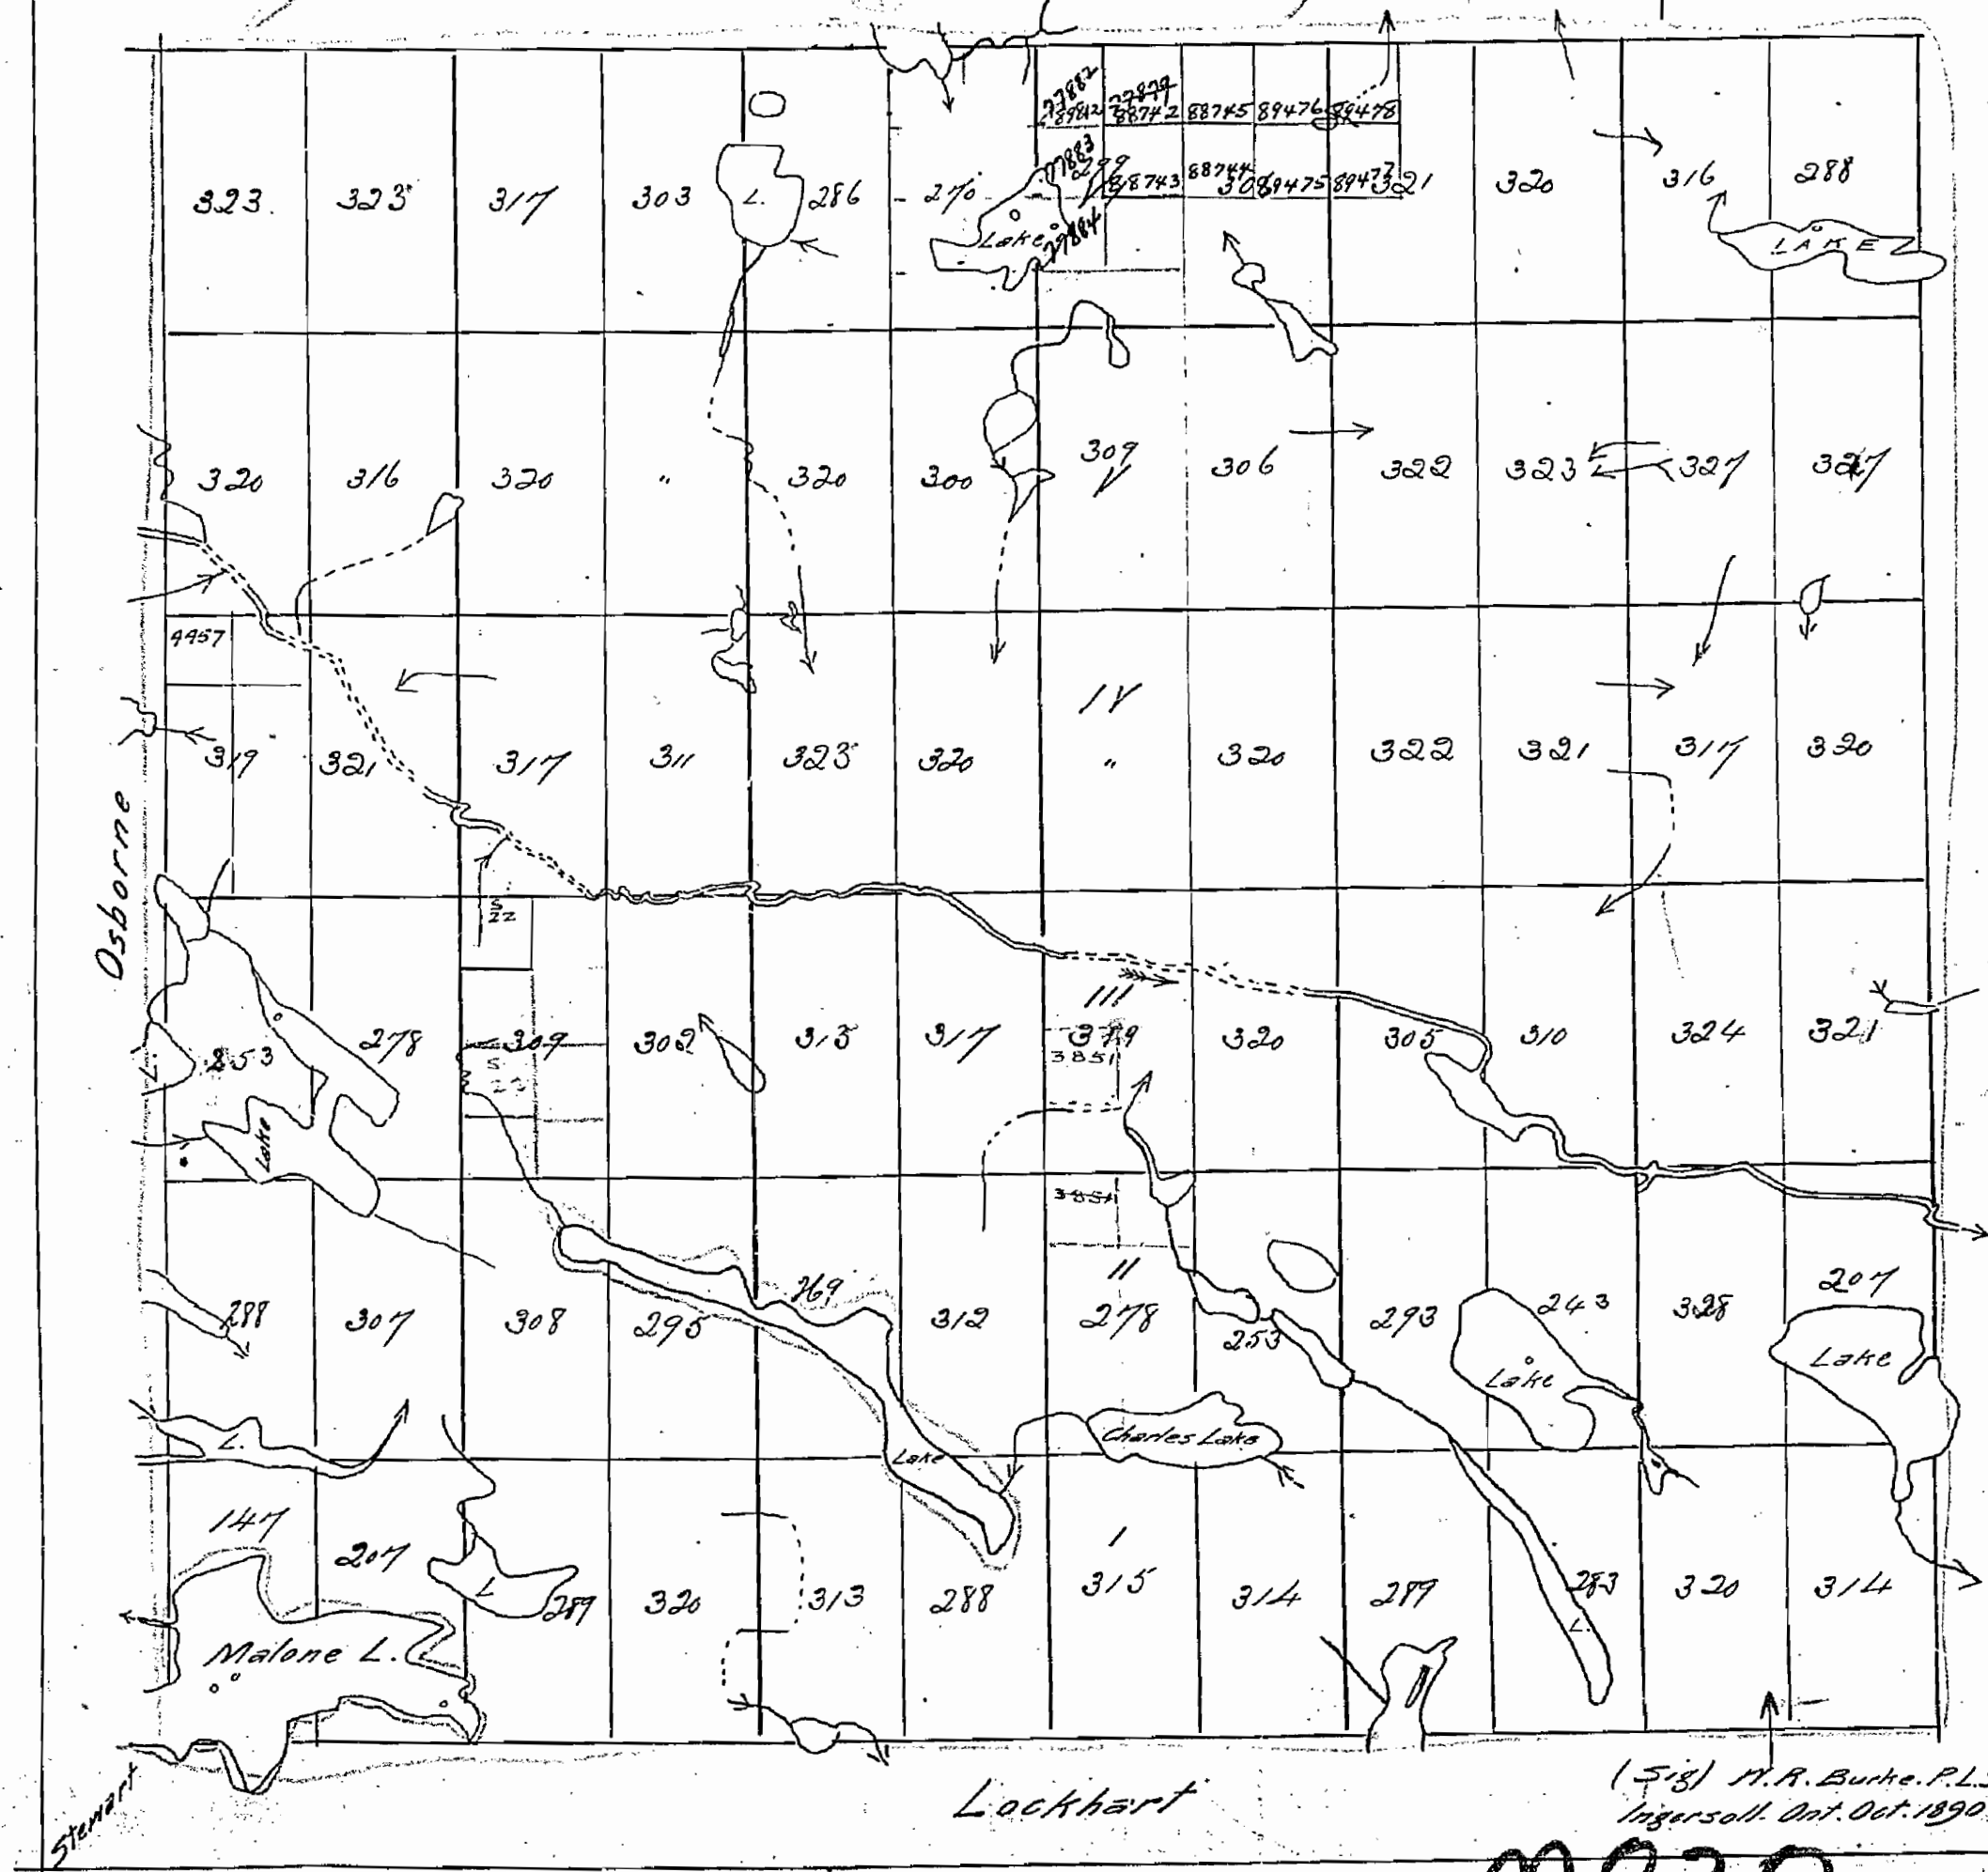

EST-2

GWT WOPFAG

EST-2

MAP SYMBOLOLOGY

Aerial Cableway	--- ---	Pipeline (above ground)	---
Boundary	---	Railroad	---+---
International	---	Single Track	---+---
Provincial	---	Double Track	---+---+---
District, Township (Indian Reserve)	---	Abandoned	---
Acres/acre	---	Turntable	---+---
Lot, Concession	---	Road	---
Approximate	---	Highway, County	---
Park Boundary	---	Township	---
Bridge	---	Access Cross of doubtful maintenance or significant driveway	---
Road, Railroad	---	Trail, Bush Road (portage, alley)	---
Building	---	Rapids	---
Chimney	---	Double line river with multiple rapids	---
Cliff, Pit, Pile	---	Reservoir	---
Contours	---	River, Stream, Canal	---
Interpreted	---	Approximate	---
Approximate	---	Direction of flow	---
Depression	---	Rock	---
Control Points	---	Significant	---
Horizontal	---	Shoal	---
Vertical	---	Spot Elevation (above elevation) 100.0	---
Culvert	---	Pole	---
Falls	---	Pyrene	---
Double line river	---	Transmission Line	---
Fence, Hedge, Wall	---	Utility Poles	---
Feature Outline (Construction Features, etc.)	---	Wharf, Dock, Pier	---
Flooded Land	---	Wooded Area	---
Lock	---		
Marsh or Swamp	---		
Mast	---		
Mine Head Frame	---		
Outcrop	---		

AREAS WITHDRAWN FROM DISPOSITION

M.R.O. - MINING RIGHTS ONLY
S.R.O. - SURFACE RIGHTS ONLY
M.+S. - MINING AND SURFACE RIGHTS

Description	Order No.	Date	Disposition	File
-------------	-----------	------	-------------	------


Q.F.B. 160707 v.1

R2 Sect 35 W-LL P140/99 Ont M114/99 M+S

SAND & GRAVEL

GRAVEL File: 154273
M.N.R. GRAVEL RESERVE - 46-B

McAUSLAN TWP.

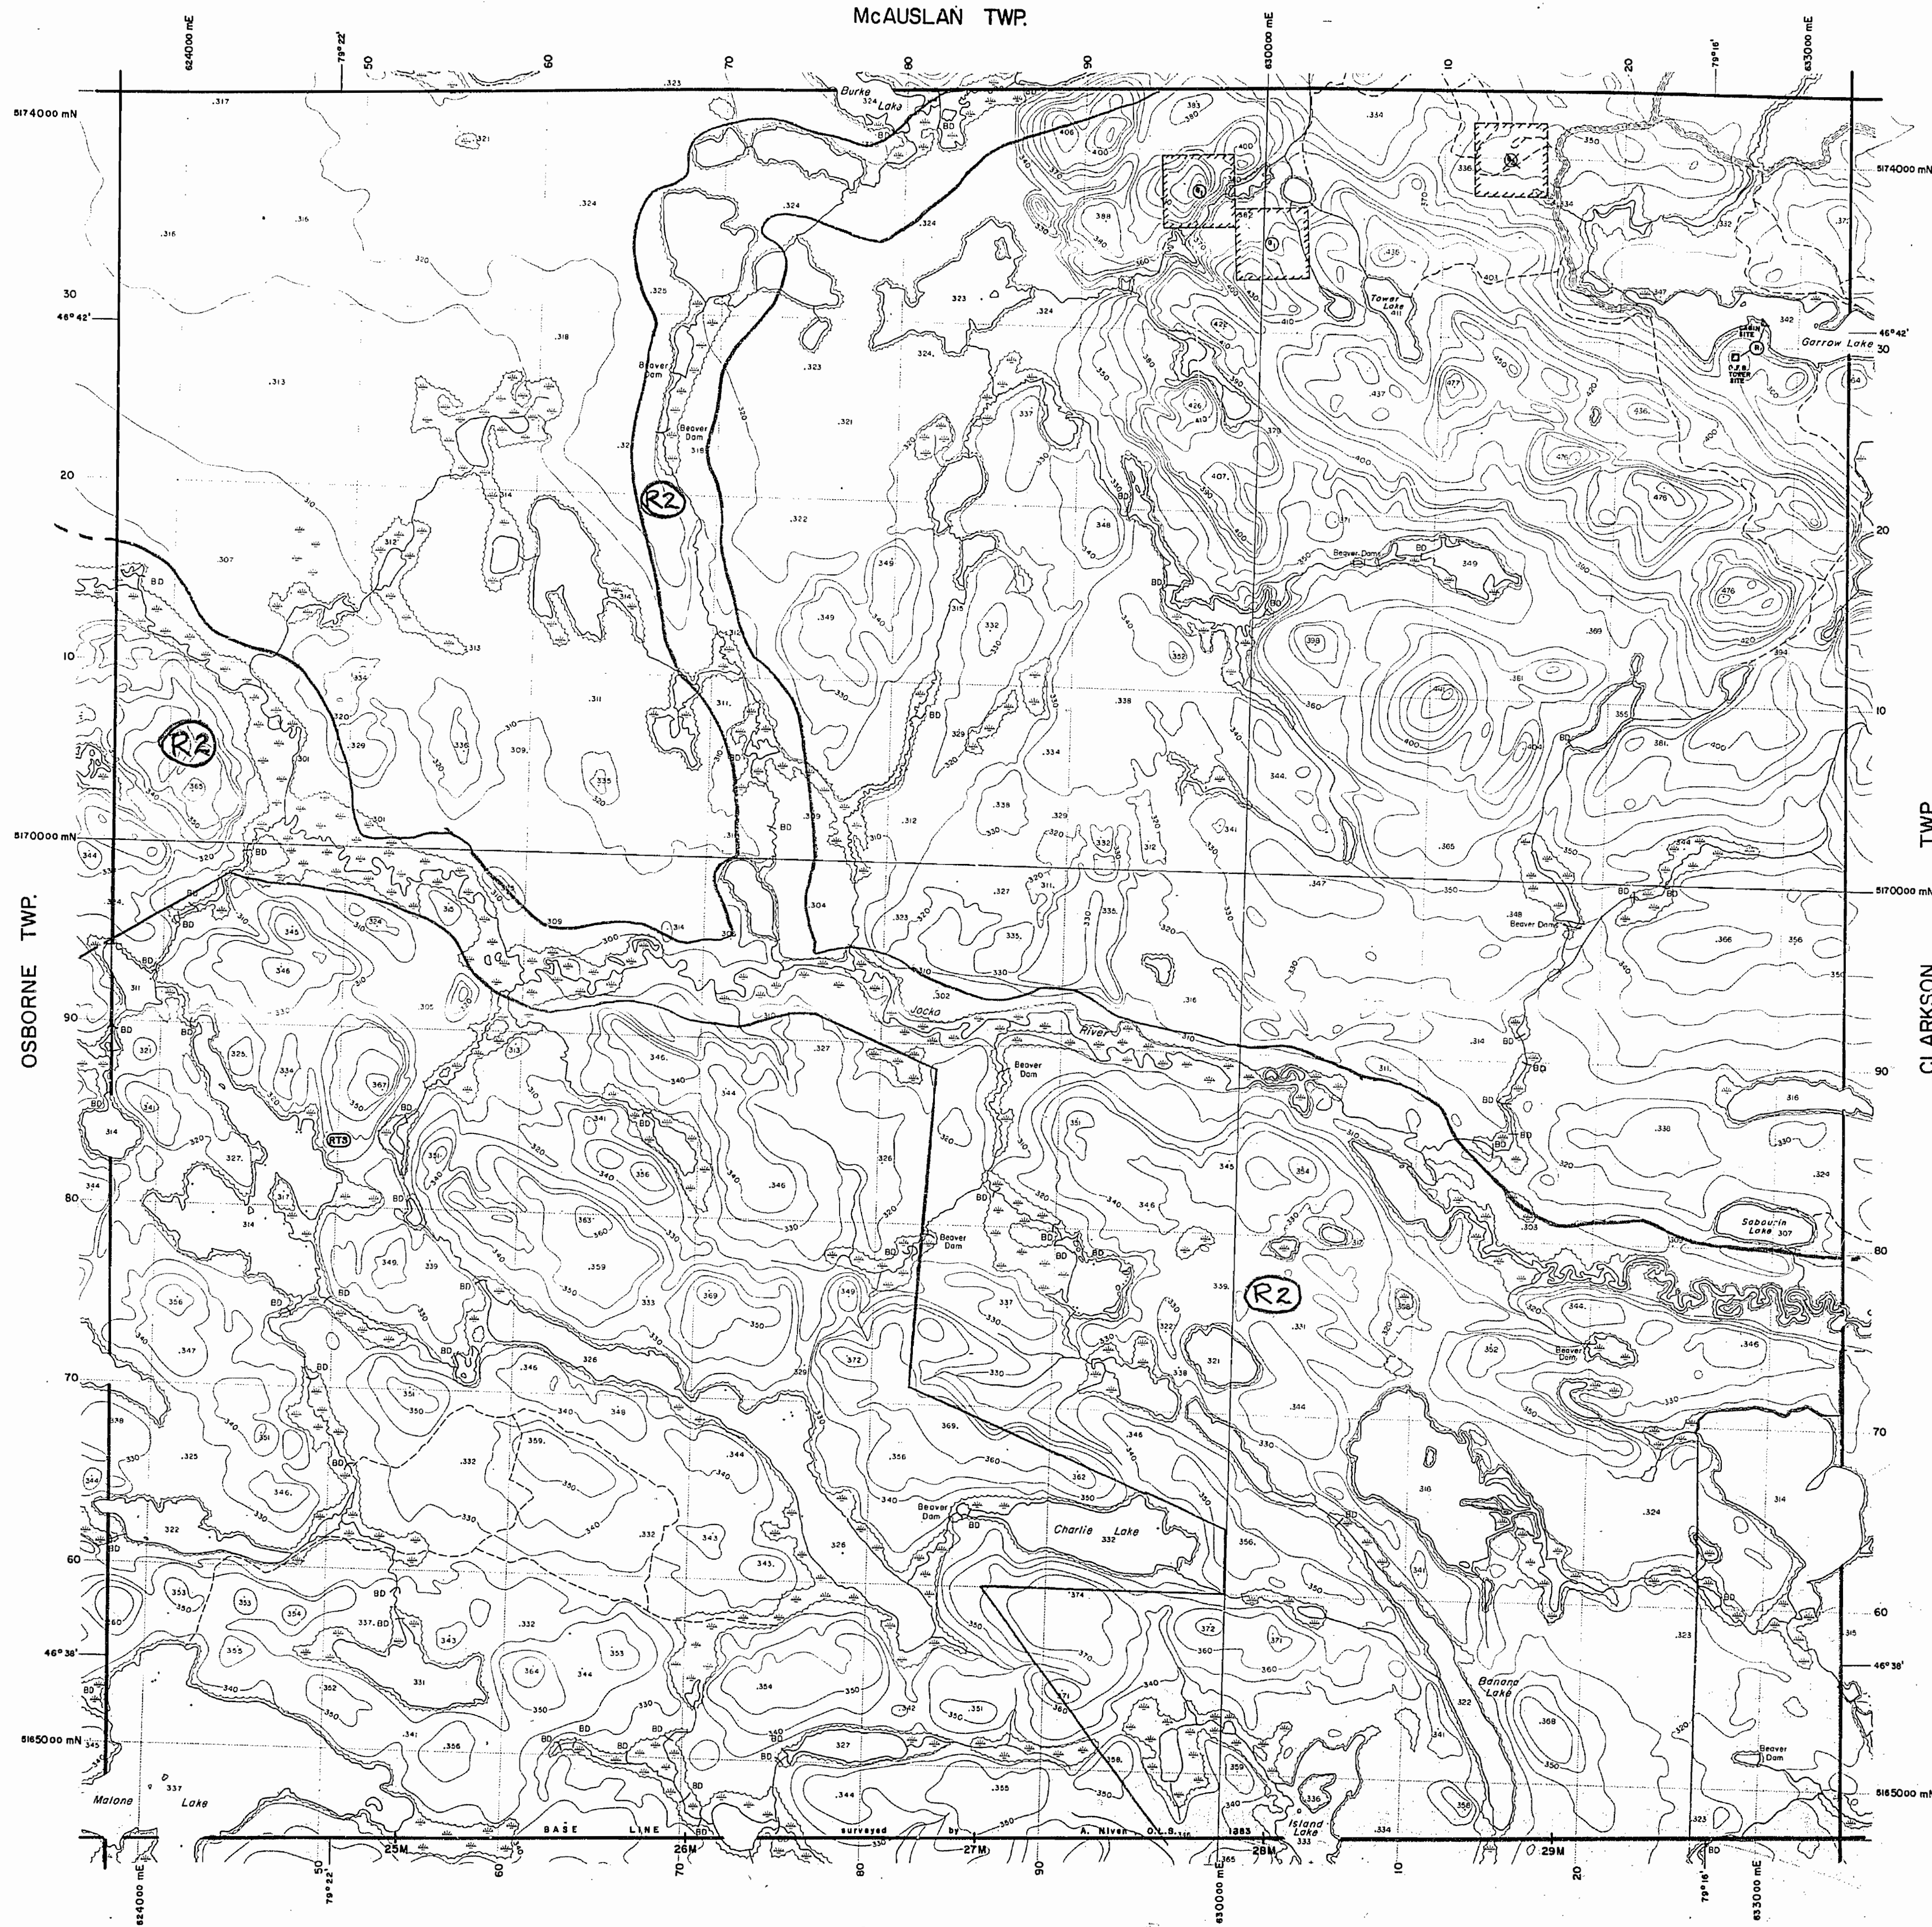


LEGEND

HIGHWAY AND ROUTE No.	---
OTHER ROADS	---
TRAILS	---
SURVEYED LINES:	---
TOWNSHIPS, BASE LINES, ETC.	---
LOTS, MINING CLAIMS, PARCELS, ETC.	---
UNSURVEYED LINES:	---
LOT LINES	---
PARCEL BOUNDARY	---
MINING CLAIMS ETC.	---
RAILWAY AND RIGHT OF WAY	---
UTILITY LINES	---
NON-PERENNIAL STREAM	---
FLOODING OR FLOODING RIGHTS	---
SUBDIVISION OR COMPOSITE PLAN	---
RESERVATIONS	---
ORIGINAL SHORELINE	---
MARSH OR MUSKIE	---
MINES	---
TRAVERSE MONUMENT	---

DISPOSITION OF CROWN LANDS

TYPE OF DOCUMENT	SYMBOL
PATENT, SURFACE & MINING RIGHTS	---
" SURFACE RIGHTS ONLY	---
" MINING RIGHTS ONLY	---
LEASE, SURFACE & MINING RIGHTS	---
" SURFACE RIGHTS ONLY	---
" MINING RIGHTS ONLY	---
LICENCE OF OCCUPATION	---
ORDER-IN-COUNCIL	---
RESERVATION	---
CANCELLED	---
SAND & GRAVEL	---
REMOTE TOURIST SET-UP	---

NOTE: MINING RIGHTS IN PARCELS PATENTED PRIOR TO MAY 6, 1913, VESTED IN ORIGINAL PATENTEE BY THE PUBLIC LANDS ACT, R.S.O. 1970, CHAP. 380, SEC. 63, SUBSEC. 1.

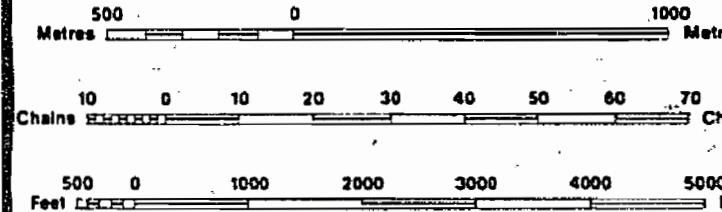

SCALE 1:20 000
GRID ZONE: 17

THE INFORMATION THAT APPEARS ON THIS MAP HAS BEEN COMPILED FROM VARIOUS SOURCES, AND ACCURACY IS NOT GUARANTEED. THOSE WISHING TO STAKE MINING CLAIMS SHOULD CONSULT WITH THE MINING RECORDER, MINISTRY OF NORTHERN DEVELOPMENT AND MINES, FOR ADDITIONAL INFORMATION ON THE STATUS OF THE LANDS SHOWN HEREON.

NOTE
The Subdivision of this Township into Lots and Concessions was Wholly Annulled - Dec. 3, 1953.

TOWNSHIP
GARROW

M.N.R. ADMINISTRATIVE DISTRICT
NORTH BAY
MINING DIVISION
SUDBURY
LAND TITLES / REGISTRY DIVISION
NIPISSING

Ministry of Natural Resources
Land Management Branch
Ontario

Original Compilation JANUARY 1985
Revised
Number
G-1726

13

308 | 309

Sub. Rec.



(Sig) M. R. Burke. P.L.S.
Ingersoll. Ont. Oct. 1890

M-830

400' res
7th

Neipissing

CARDS

Scale 40 chains to One inch

11/20/68



Surface reservations 200' wide by Dept. of L. & E.
shown hereon thus ~~indicated~~

McAuslan Twp. - M.1003

OFFICE USE ONLY

THE TOWNSHIP
OF

GARROW

DISTRICT OF
NIPISSING

LARDER LAKE
MINING DIVISION

SCALE: 1-INCH=40 CHAINS


LEGEND

PATENTED LAND	(P)
CROWN LAND SALE	C.S.
LEASES	(L)
LOCATED LAND	Loc.
LICENSE OF OCCUPATION	L.O.
MINING RIGHTS ONLY	M.R.O.
SURFACE RIGHTS ONLY	S.R.O.
ROADS	—
IMPROVED ROADS	—
KING'S HIGHWAYS	—
RAILWAYS	—
POWER LINES	—
MARSH OR MUSKEG	—
MINES	+
CANCELLED	X

NOTES

100' Surface Reservation around
all Lakes and Rivers.

The Subdivision of this Township into Lots
and Concessions is wholly Annulled Dec.3,1953.

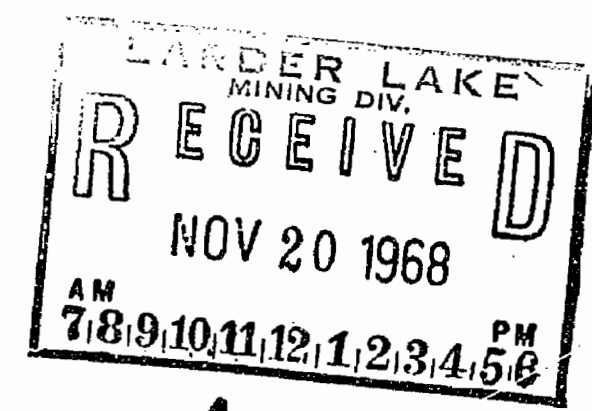

GARROW


PLAN NO. - M.830

DEPARTMENT OF MINES

— ONTARIO —

Osborne Twp. - M.1039

Clarkson Twp. - M.720

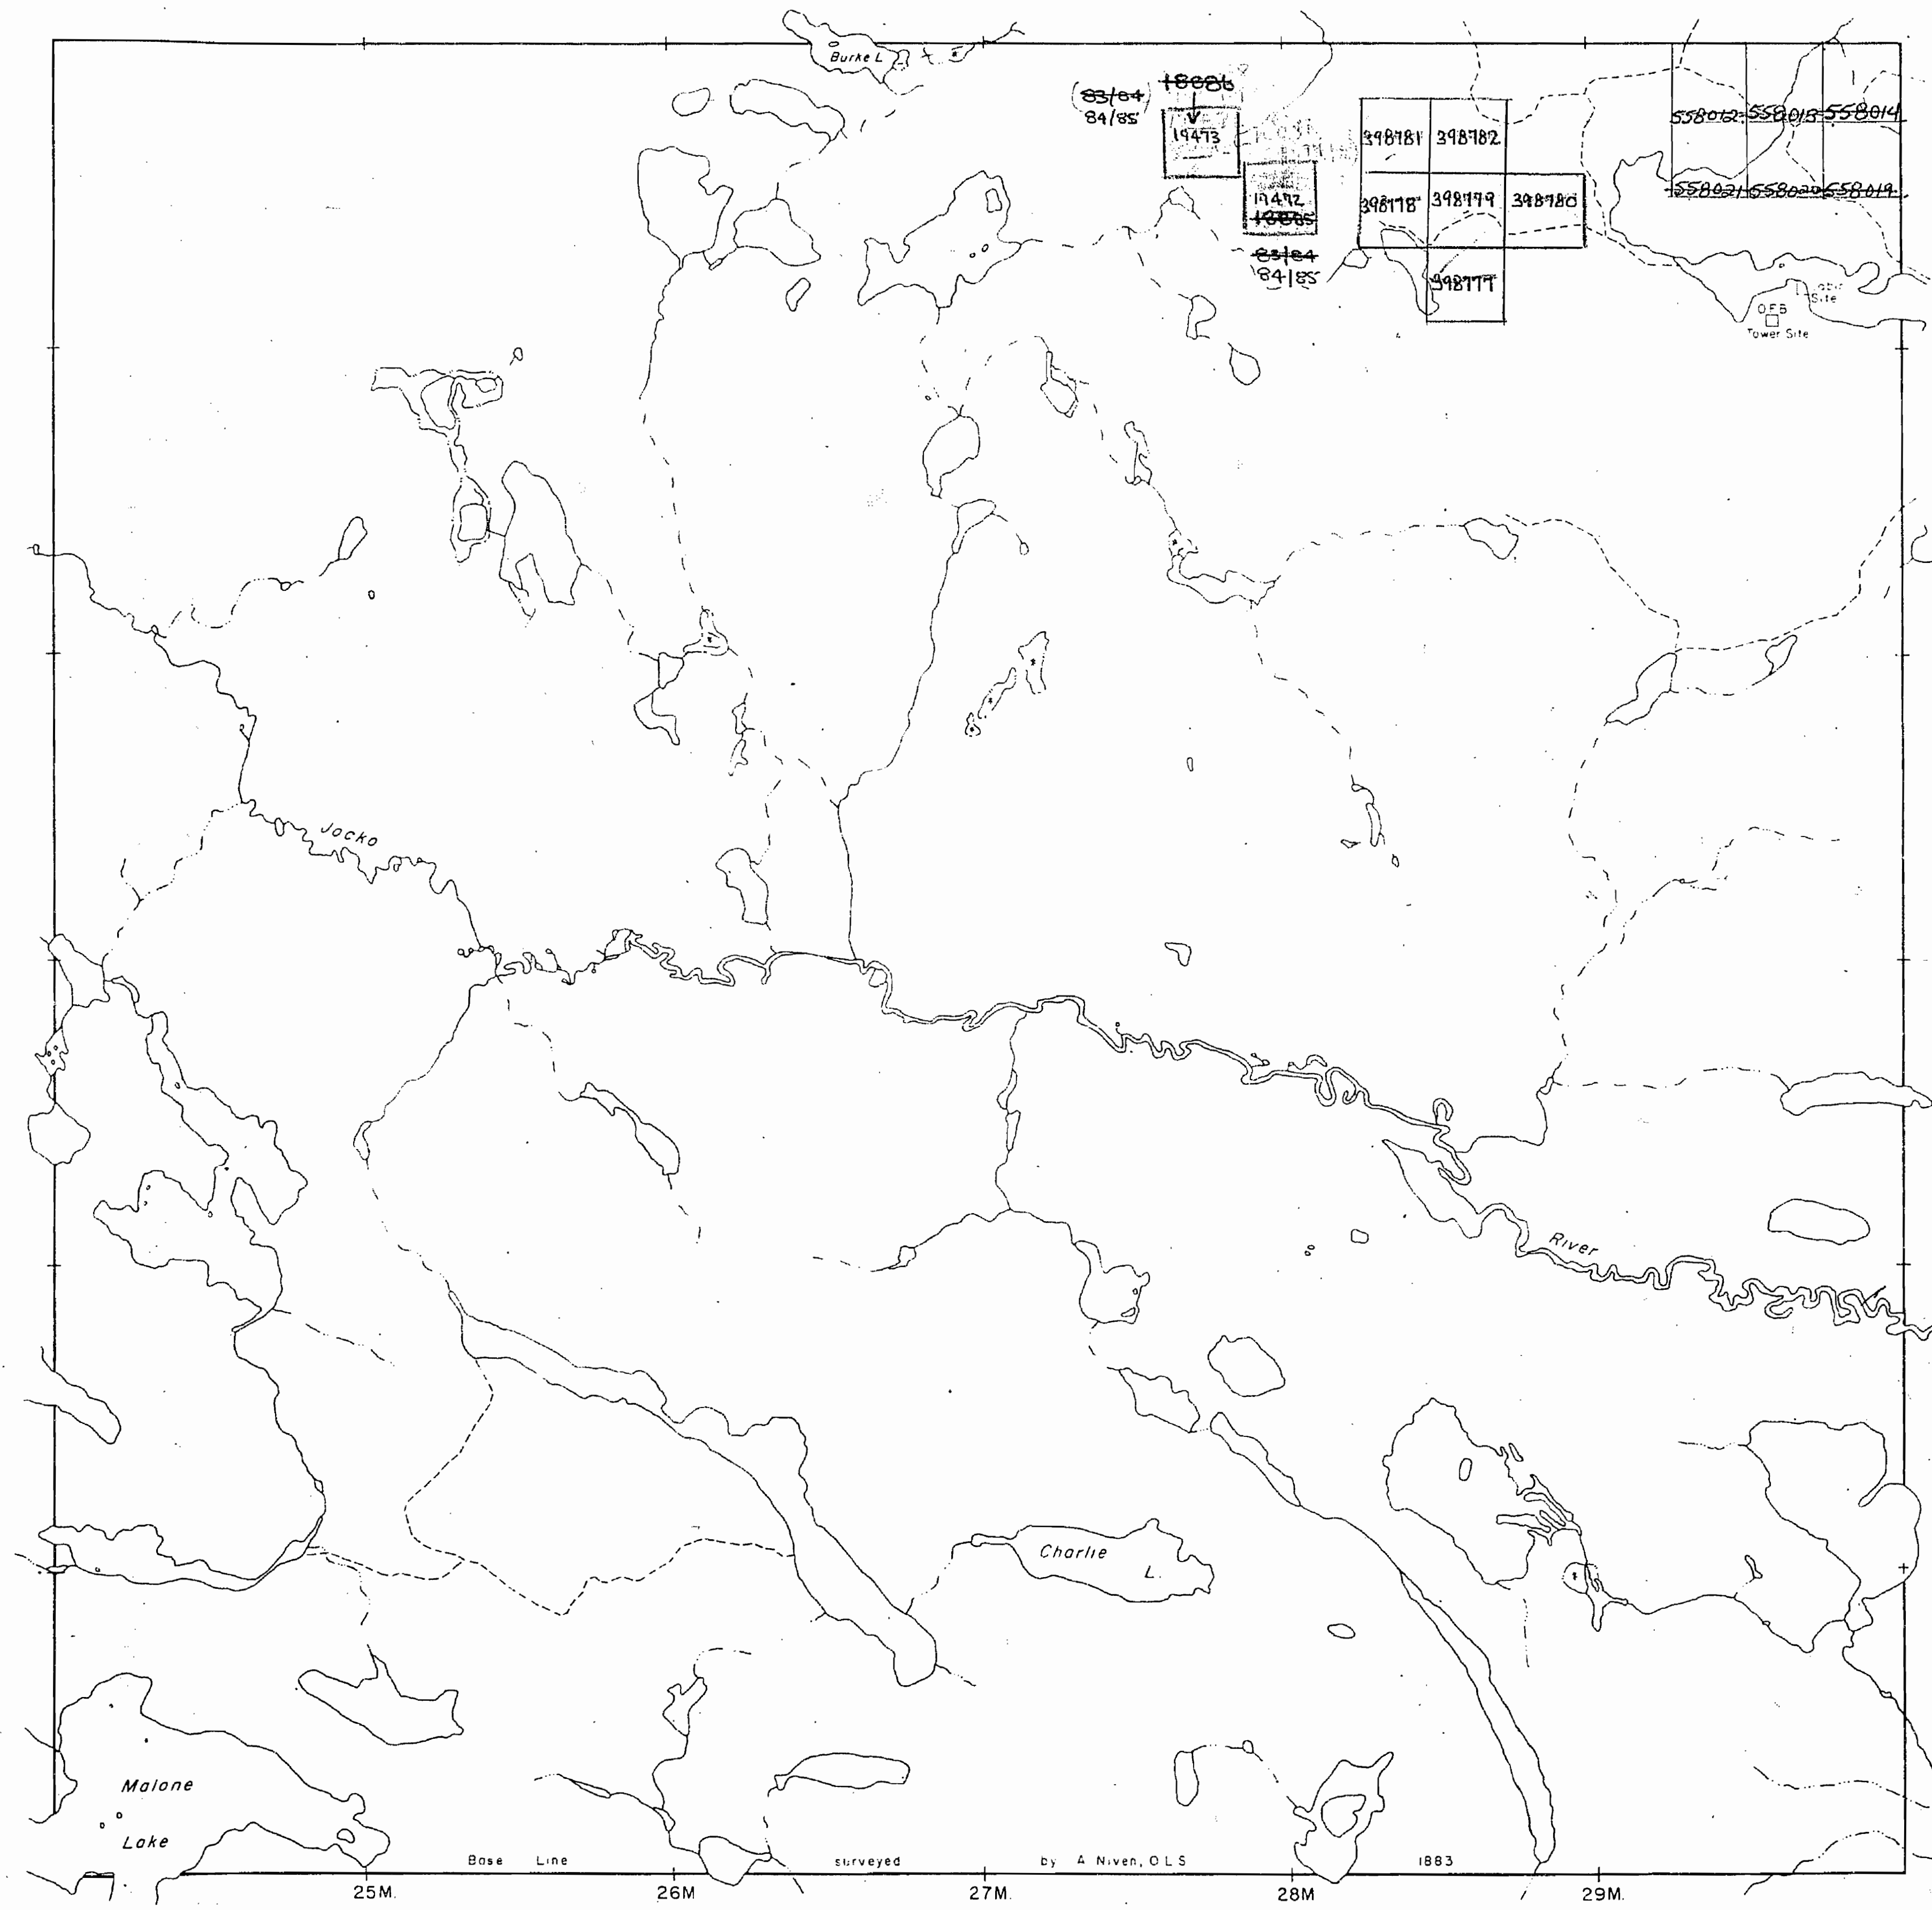

Lockhart Twp. - M.993

McAuslan Twp. - M.1003

OFFICE USE ONLY

THE TOWNSHIP
OF

GARROW

DISTRICT OF
NIPISSING

LARDER LAKE
MINING DIVISION

SCALE: 1-INCH=40 CHAINS


LEGEND

PATENTED LAND	Ⓟ
CROWN LAND SALE	C.S.
LEASES	Ⓛ
LOCATED LAND	Loc.
LICENSE OF OCCUPATION	L.O.
MINING RIGHTS ONLY	M.R.O.
SURFACE RIGHTS ONLY	S.R.O.
ROADS	— — — — —
IMPROVED ROADS	— — — — —
KING'S HIGHWAYS	— — — — —
RAILWAYS	— — — — —
POWER LINES	— — — — —
MARSH OR MUSKEG	— — — — —
MINES	✕
CANCELLED	C.

NOTES

100' Surface Reservation around
all Lakes and Rivers.

The Subdivision of this Township into Lots
and Concessions is wholly Annulled Dec.3,1953.

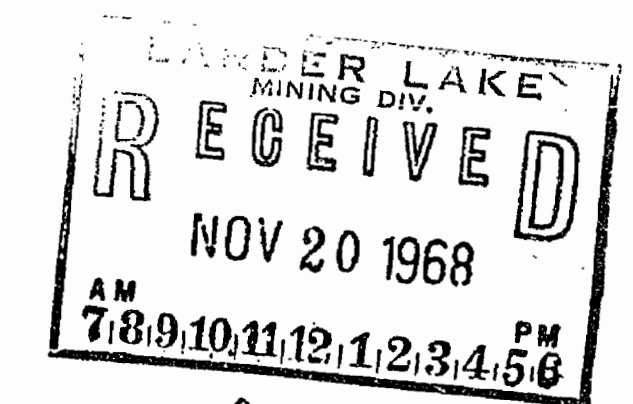

GARROW


PLAN NO. - M.830

DEPARTMENT OF MINES

— ONTARIO —

Osborne Twp. - M.1039

Clarkson Twp. - M.720

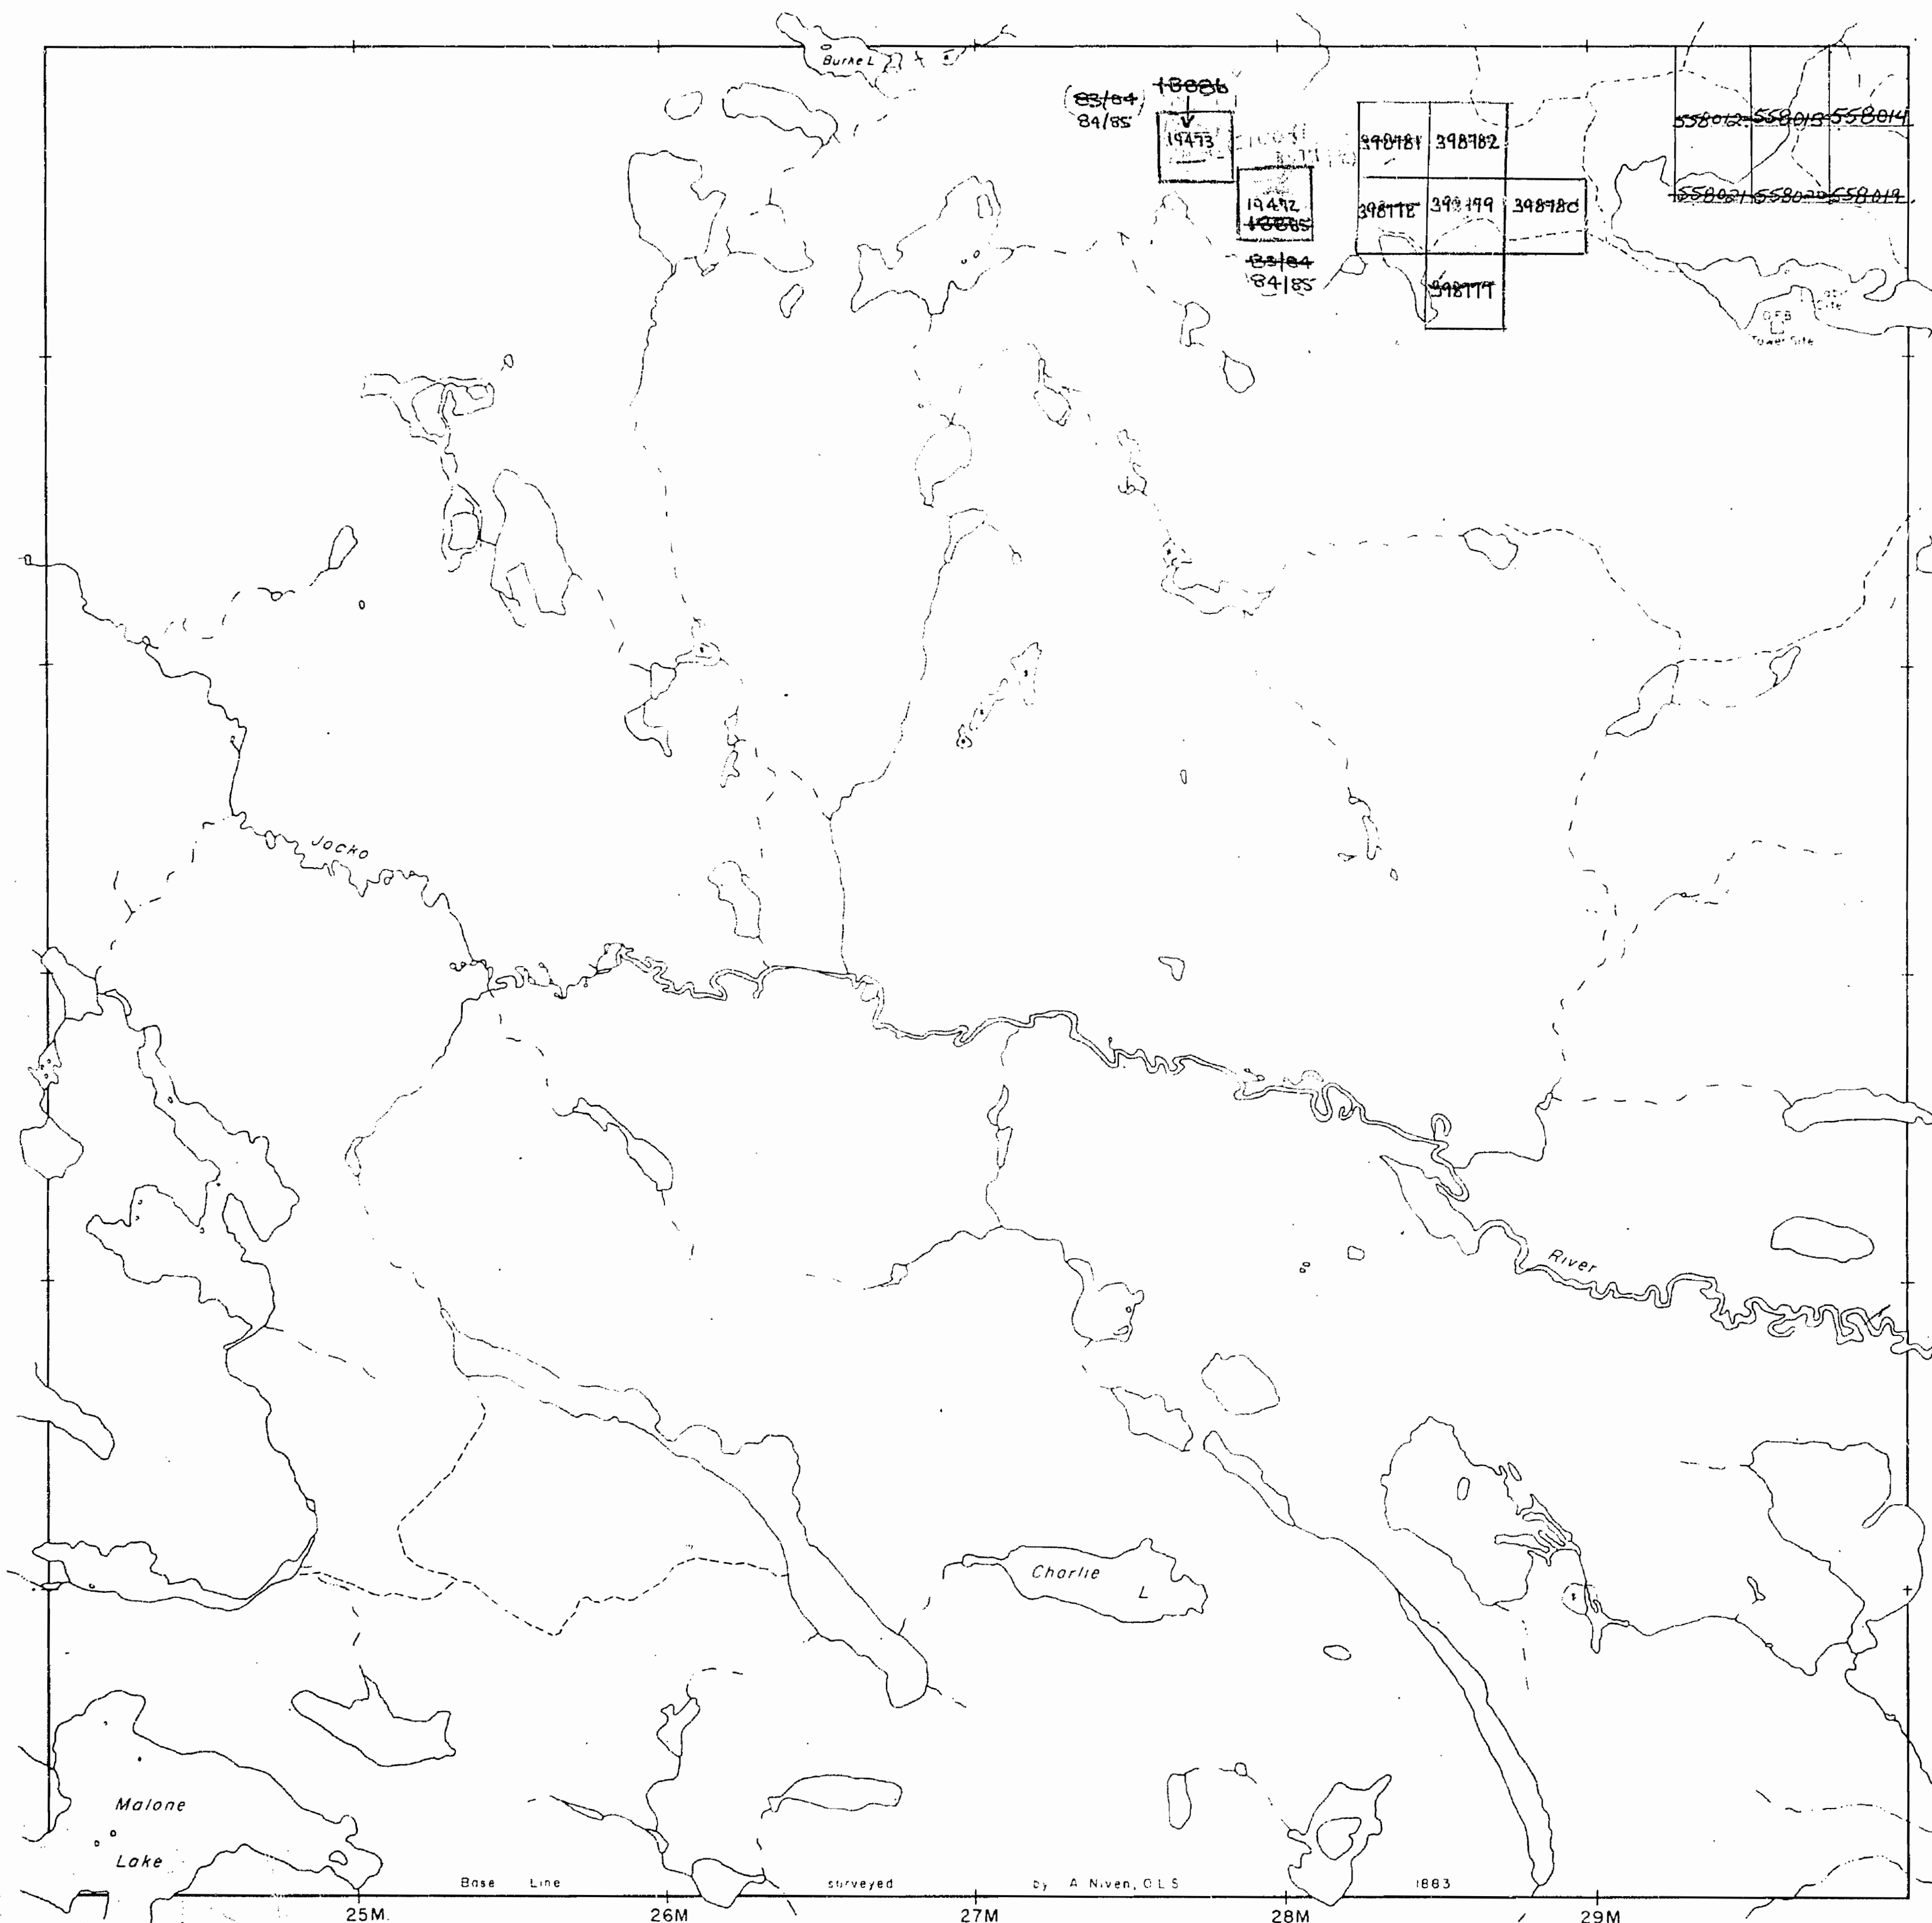

Lockhart Twp. - M.993