

NOTES


400' surface rights reservation along the shores of all lakes and rivers.

Water Power Lease Agreement
 If the unalienated part of the bed of the Ottawa River (Ontario side) including unalienated islands therein, together with the right to raise the water level and flood crown land up to elevation 575 ft

Flooding rights reserved to H.E.P.C. to contour elevation 583'

DATE OF ISSUE
 MAY 31 1974

JOCKO TP. M.958

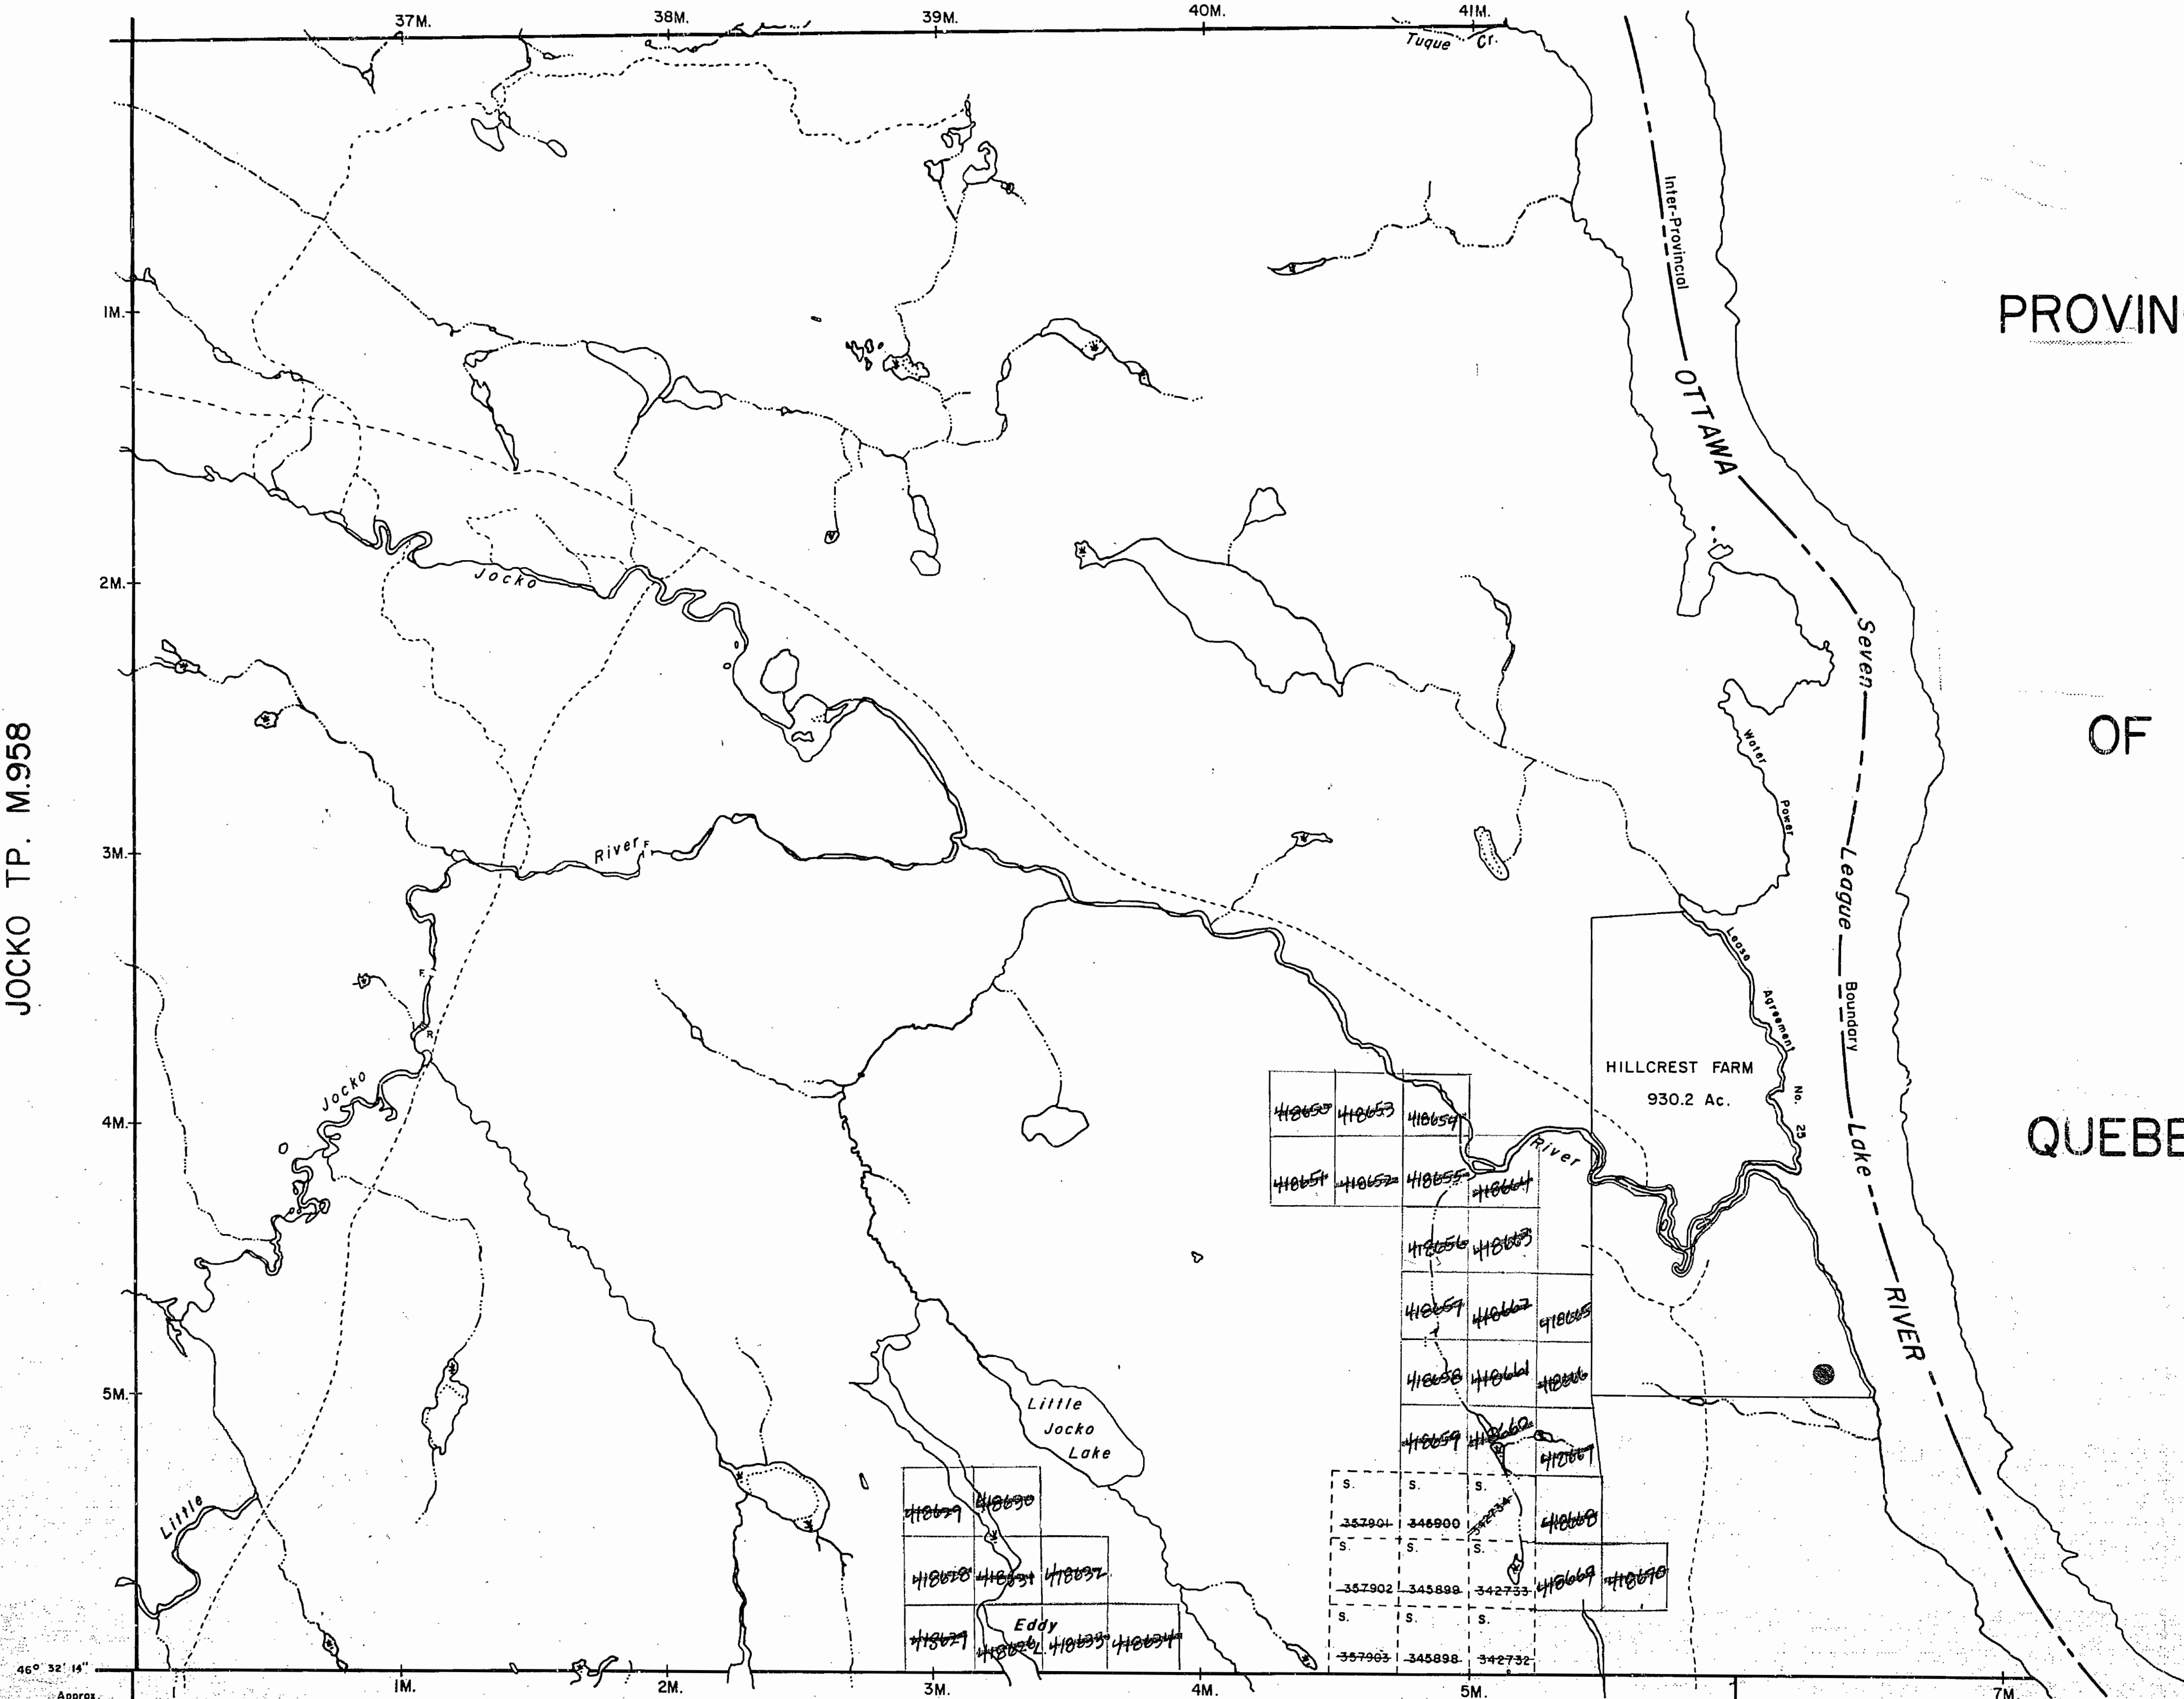

BUTLER TP. M.693

OFFICE USE ONLY

ANTOINE TP. M.630


LEGEND

- HIGHWAY AND ROUTE No.
- OTHER ROADS
- TRAILS
- SURVEYED LINES:
 - TOWNSHIPS, BASE LINES, ETC.
 - LOTS, MINING CLAIMS, PARCELS, ETC.
- UNSURVEYED LINES:
 - LOT LINES
 - PARCEL BOUNDARY
 - MINING CLAIMS ETC.
- RAILWAY AND RIGHT OF WAY
- UTILITY LINES
- NON-PERENNIAL STREAM
- FLOODING OR FLOODING RIGHTS
- SUBDIVISION
- ORIGINAL SHORELINE
- MARSH OR MUSKEG
- MINES

DISPOSITION OF CROWN LANDS

TYPE OF DOCUMENT	SYMBOL
PATENT, SURFACE & MINING RIGHTS	
" SURFACE RIGHTS ONLY	
" MINING RIGHTS ONLY	
LEASE, SURFACE & MINING RIGHTS	
" SURFACE RIGHTS ONLY	
" MINING RIGHTS ONLY	
LICENCE OF OCCUPATION	
CROWN LAND SALE	
ORDER-IN-COUNCIL	
RESERVATION	
CANCELLED	
SAND & GRAVEL	

SCALE: 1 INCH = 40 CHAINS

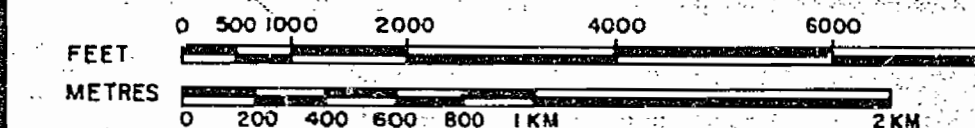

ACRES	HECTARES
40	16

TOWNSHIP

EDDY

DISTRICT

NIPISSING

MINING DIVISION

SUDBURY


Ministry of Natural Resources
 Ontario Surveys and Mapping Branch
 Date JAN 28, 74 Plan No. M.778
 Whitney Block Queen's Park Toronto

NOTES


400' surface rights reservation along the shores of all lakes and rivers.

Water Power Lease Agreement
All the unalienated part of the bed of the Ottawa River (Ontario side) including unalienated islands therein, together with the right to raise the water level and flood crown land up to elevation 575 ft

Flooding rights reserved to H.E.P.C. to contour elevation 583'

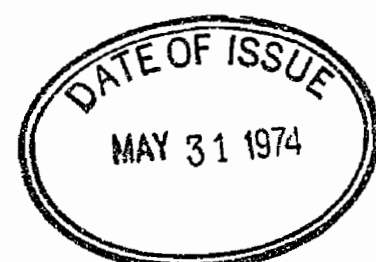

JOCKO TP. M.958

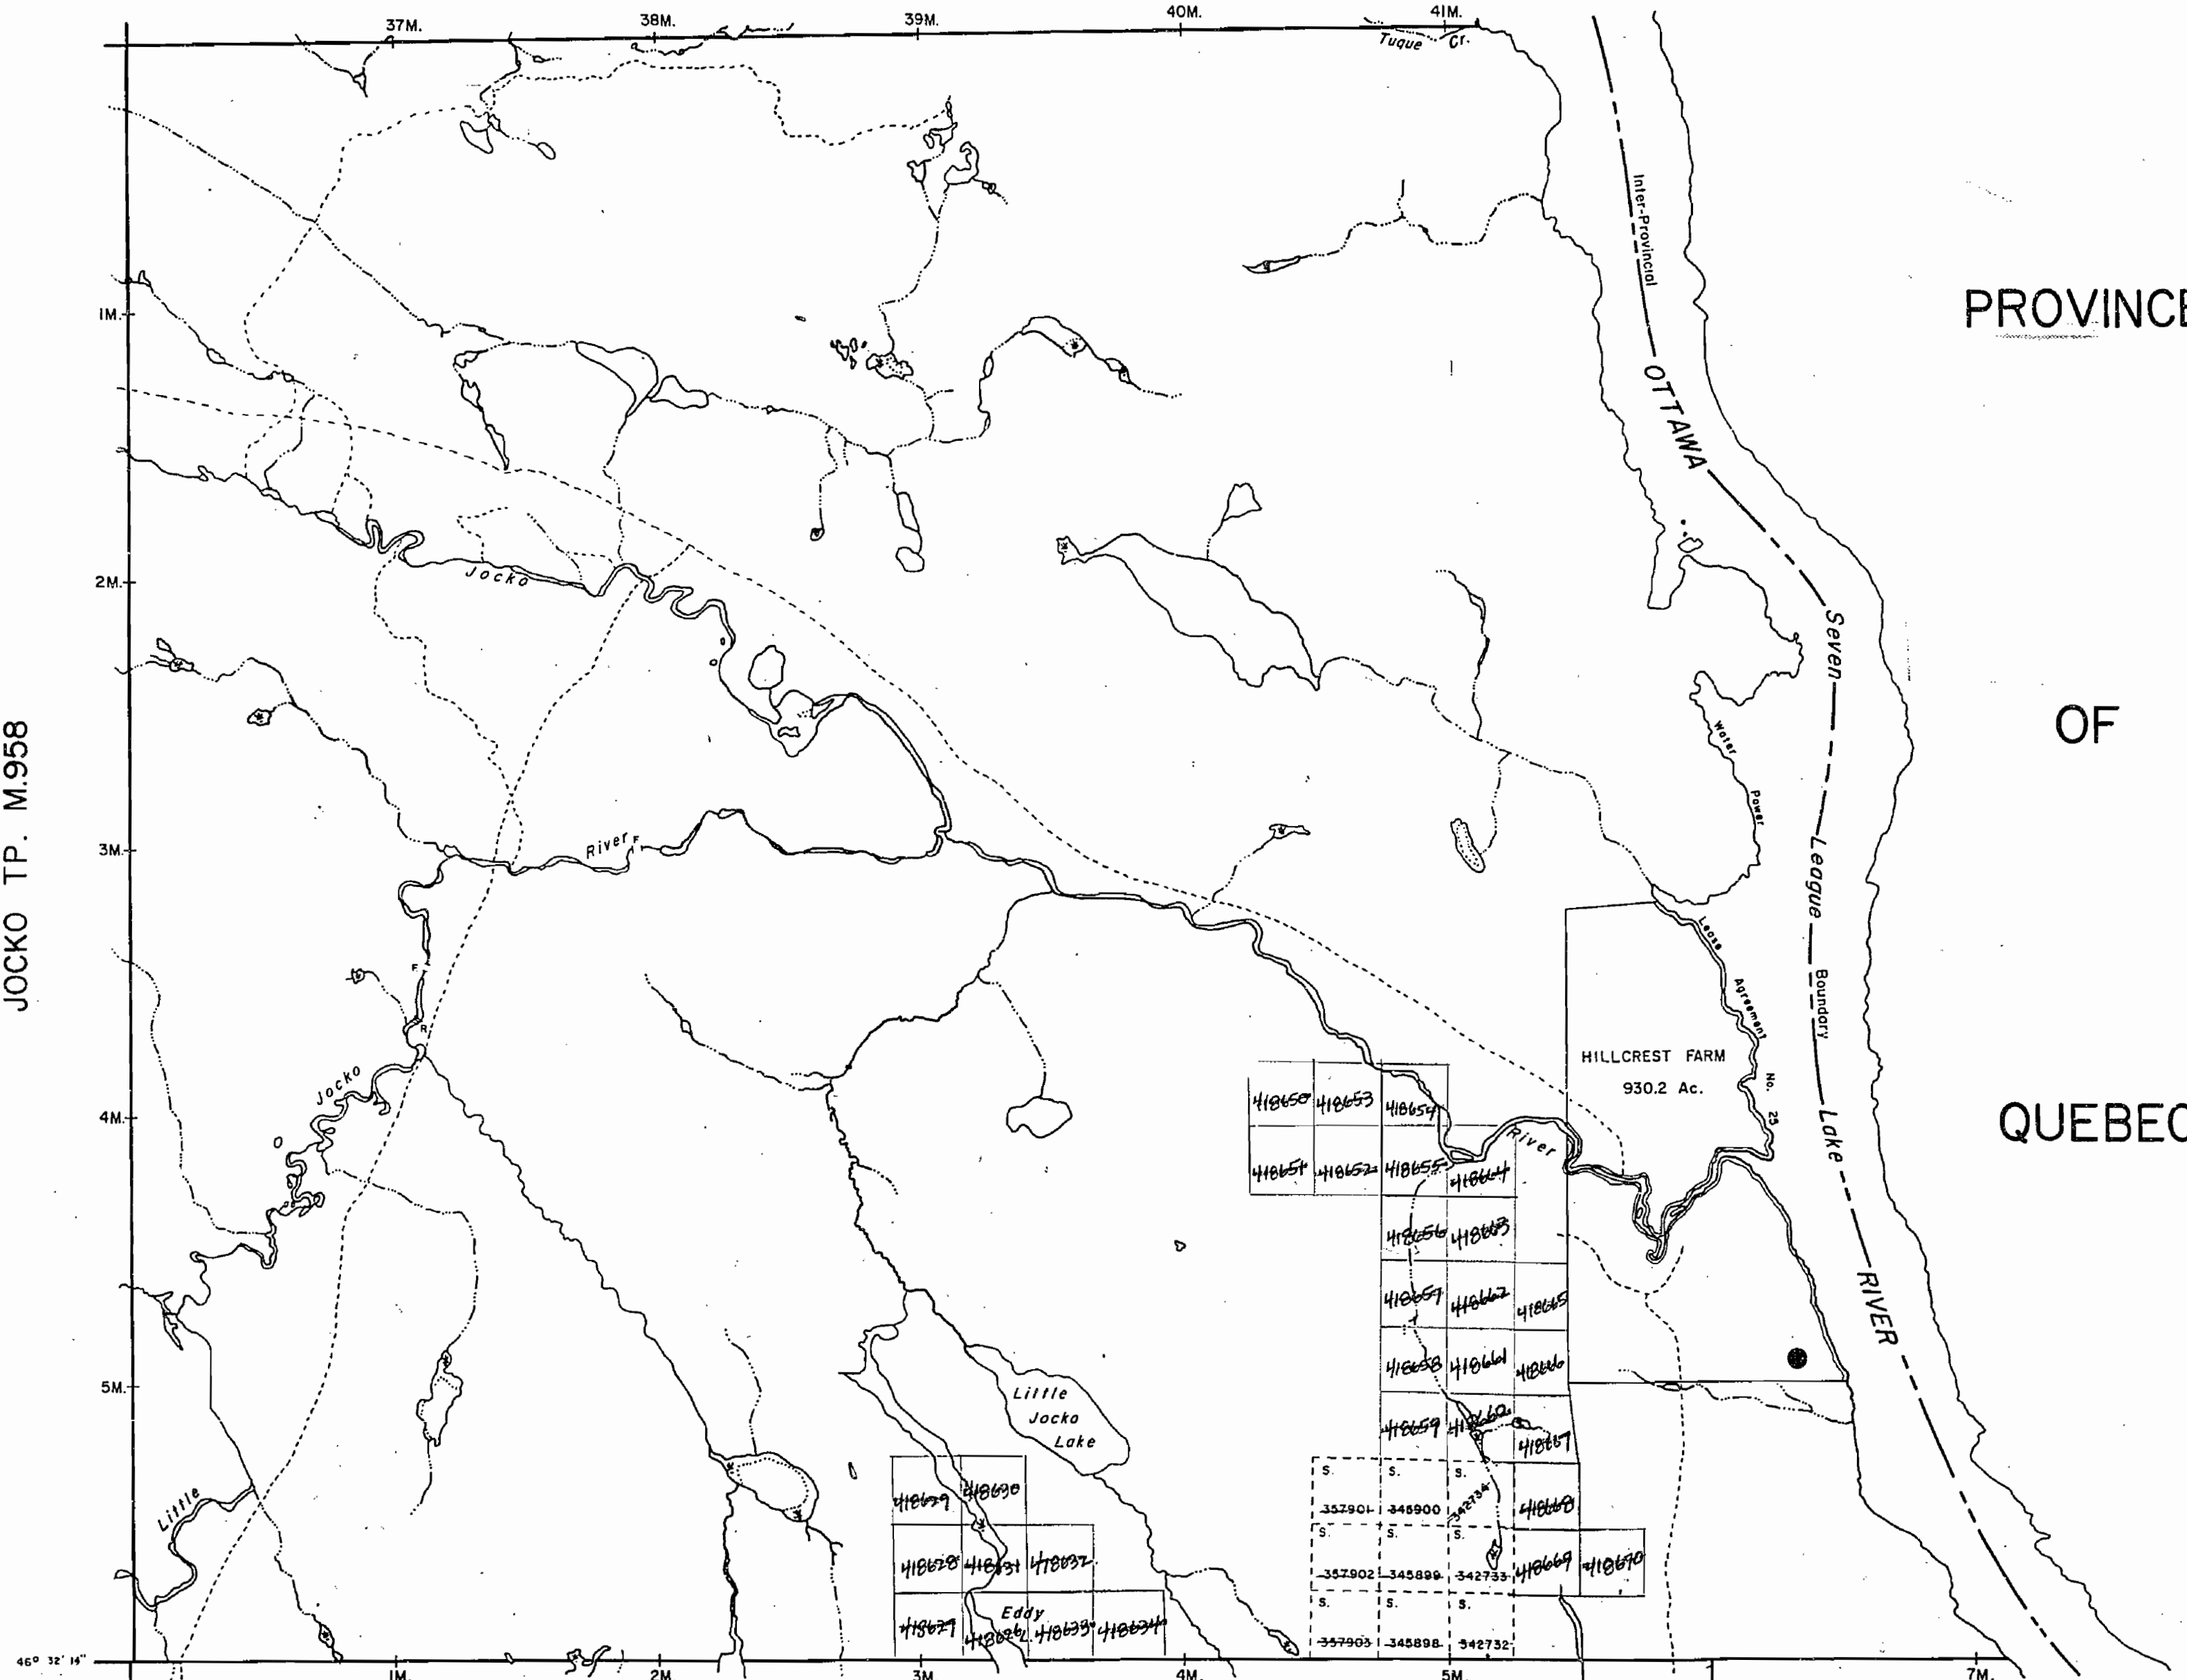

BUTLER TP. M.693 OFFICE USE ONLY ANTOINE TP. M.630

LEGEND

HIGHWAY AND ROUTE No.	
OTHER ROADS	
TRAILS	
SURVEYED LINES:	
TOWNSHIPS, BASE LINES, ETC.	
LOTS, MINING CLAIMS, PARCELS, ETC.	
UNSURVEYED LINES:	
LOT LINES	
PARCEL BOUNDARY	
MINING CLAIMS ETC.	
RAILWAY AND RIGHT OF WAY	
UTILITY LINES	
NON-PERENNIAL STREAM	
FLOODING OR FLOODING RIGHTS	
SUBDIVISION	
ORIGINAL SHORELINE	
MARSH OR MUSKEG	
MINES	

DISPOSITION OF CROWN LANDS

TYPE OF DOCUMENT	SYMBOL
PATENT, SURFACE & MINING RIGHTS	
" SURFACE RIGHTS ONLY	
" MINING RIGHTS ONLY	
LEASE, SURFACE & MINING RIGHTS	
" SURFACE RIGHTS ONLY	
" MINING RIGHTS ONLY	
LICENCE OF OCCUPATION	
CROWN LAND SALE	C.S.
ORDER-IN-COUNCIL	O.C.
RESERVATION	
CANCELLED	
SAND & GRAVEL	

SCALE: 1 INCH = 40 CHAINS

FEET 0 500 1000 2000 4000 6000 8000

METRES 0 200 400 600 800 1.6K 2.4K

ACRES HECTARES

40

16

TOWNSHIP

EDDY

DISTRICT

NIPISSING

MINING DIVISION

SUDBURY

Ministry of Natural Resources

Ontario Surveys and Mapping Branch

Date JAN 28, 74. Plan No.


Whitney Block Queen's Park, Toronto M.778

NOTES

400' surface rights reservation along the shores of all lakes and rivers.

Water Power Lease Agreement
All the unalienated part of the bed of the Ottawa River (Ontario side) including unalienated islands therein, together with the right to raise the water level and flood crown land up to elevation 575 ft.

Flooding rights on Ottawa River to contour elev. 588' reserved to Ont. Hydro.

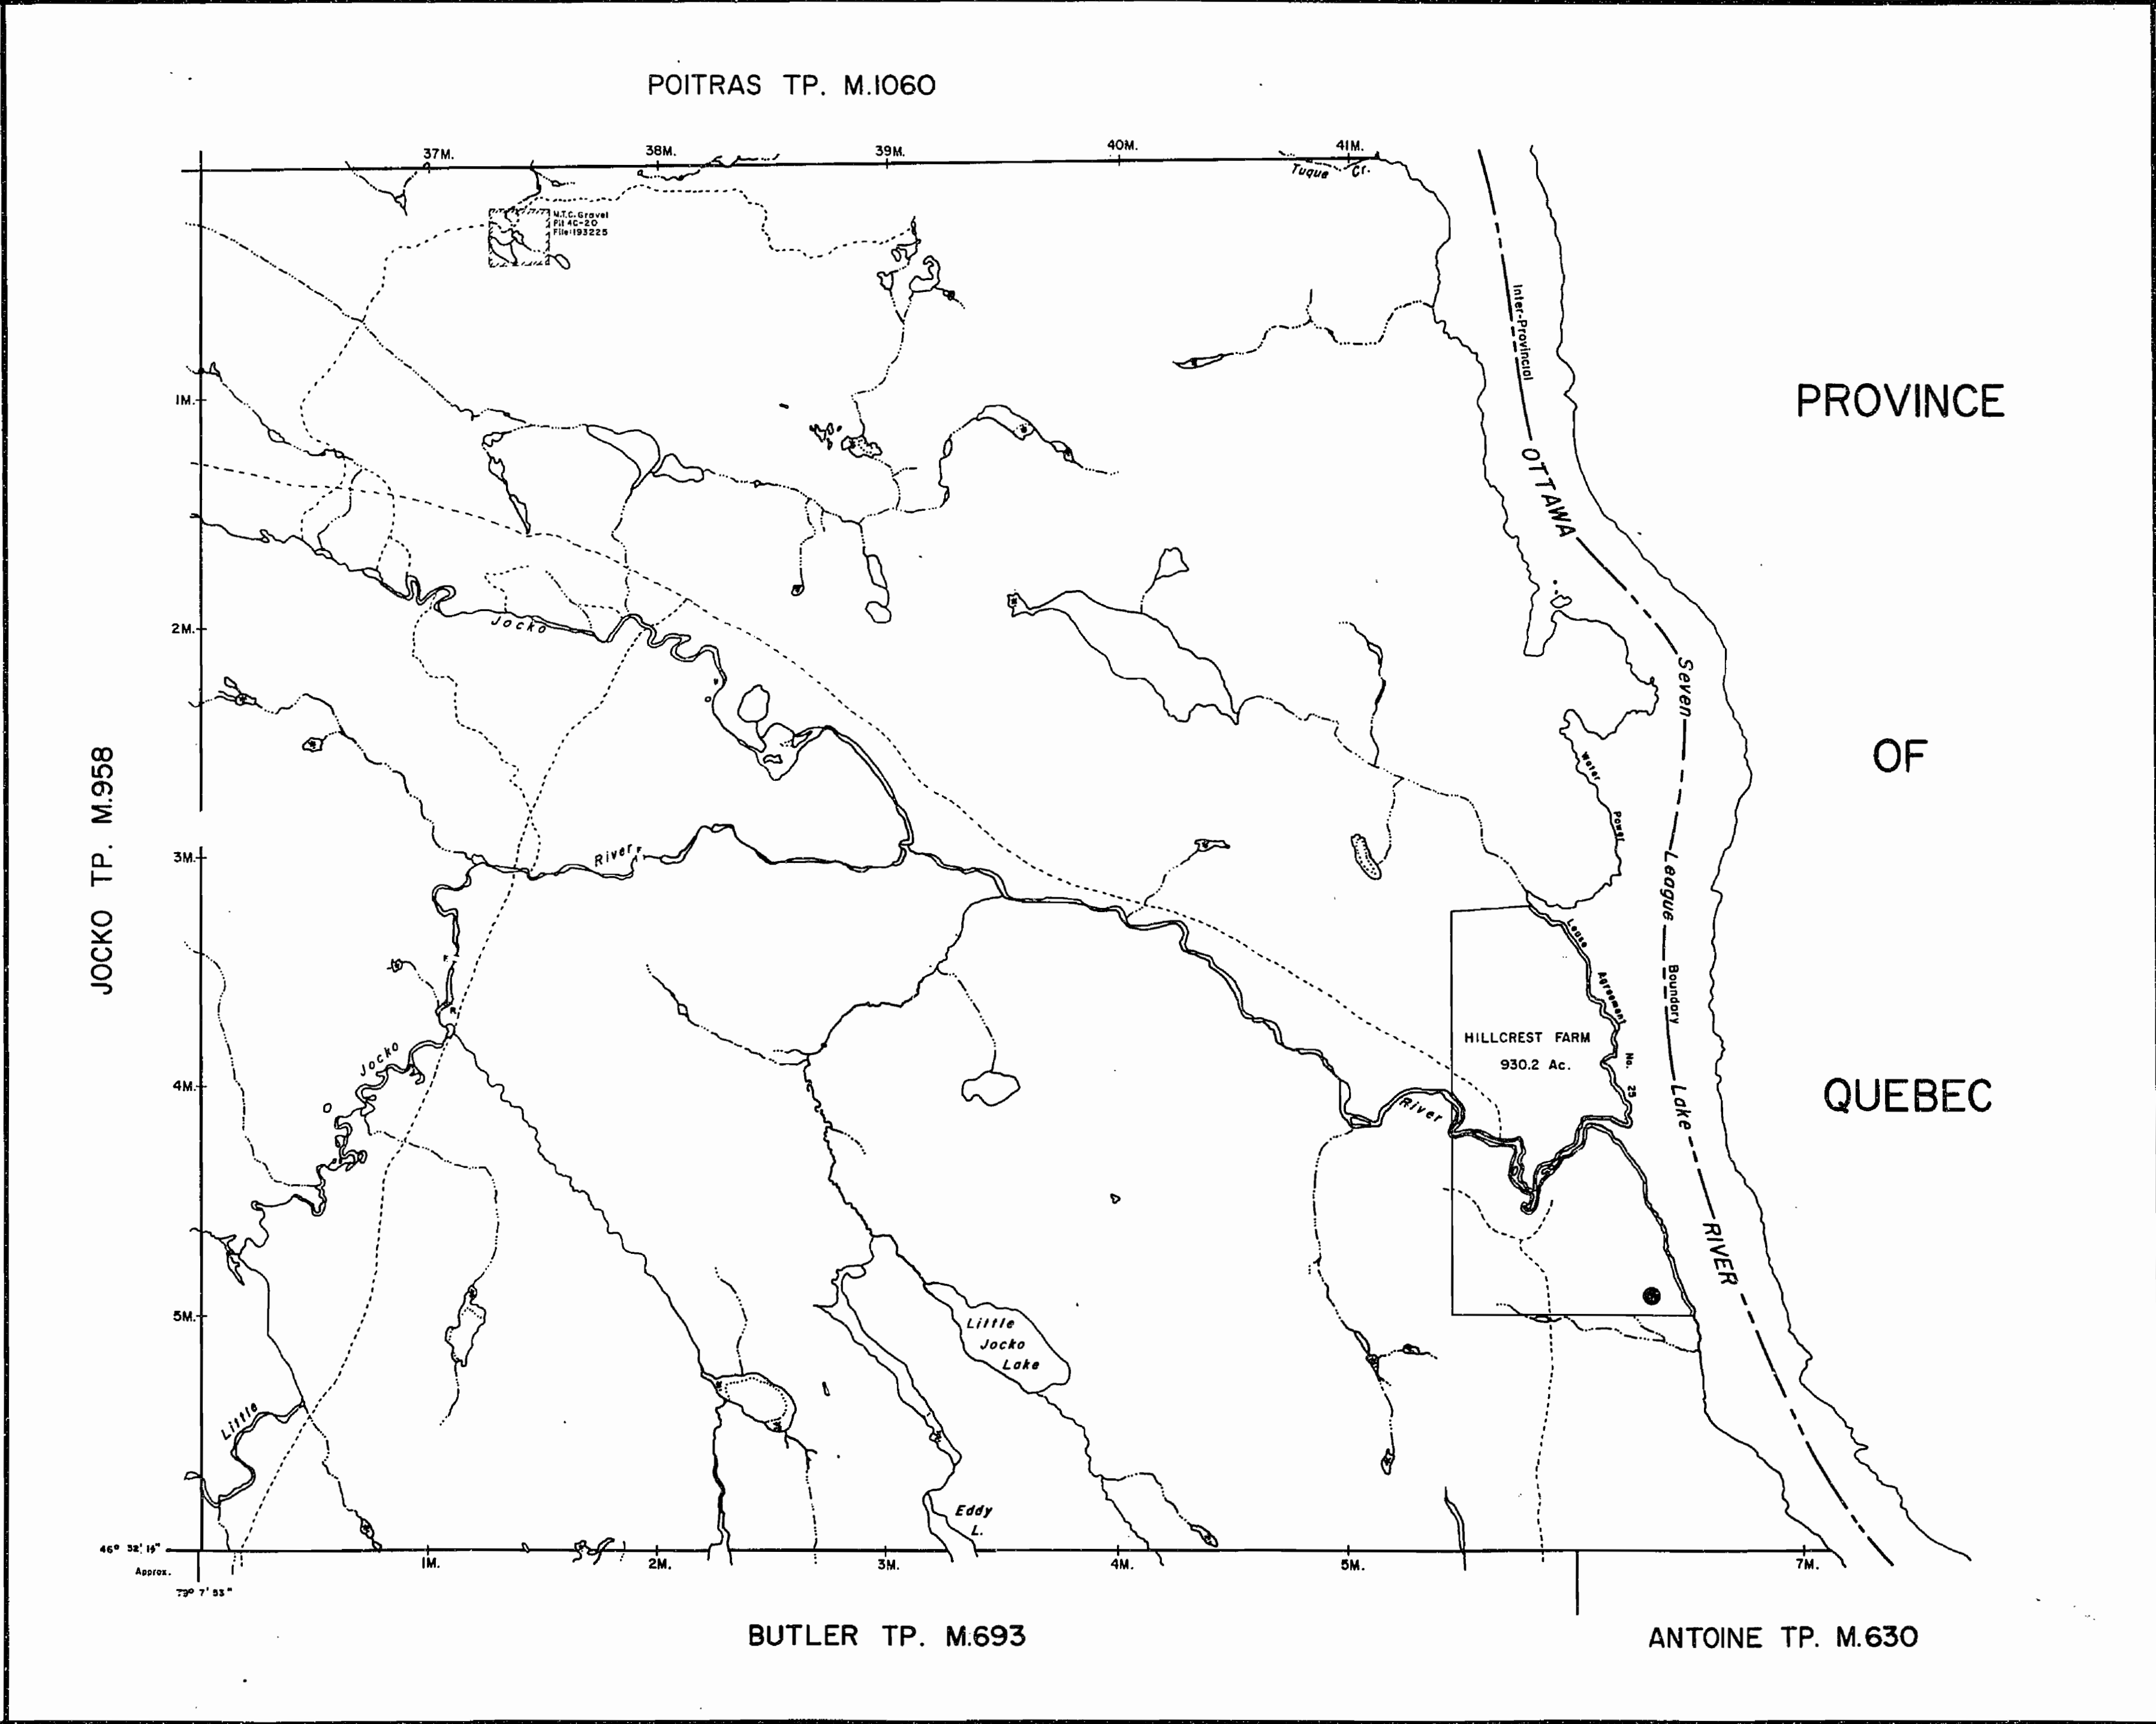

LEGEND

HIGHWAY AND ROUTE No.

OTHER ROADS

TRAILS

SURVEYED LINES:

TOWNSHIPS, BASE LINES, ETC.

LOTS, MINING CLAIMS, PARCELS, ETC.

UNSURVEYED LINES:

LOT LINES

PARCEL BOUNDARY

MINING CLAIMS ETC.

RAILWAY AND RIGHT OF WAY

UTILITY LINES

NON-PERENNIAL STREAM

FLOODING OR FLOODING RIGHTS

SUBDIVISION

ORIGINAL SHORELINE

MARSH OR MUSKEG

MINES

DISPOSITION OF CROWN LANDS

TYPE OF DOCUMENT	SYMBOL
PATENT, SURFACE & MINING RIGHTS	●
" SURFACE RIGHTS ONLY	○
" MINING RIGHTS ONLY	○
LEASE, SURFACE & MINING RIGHTS	■
" SURFACE RIGHTS ONLY	■
" MINING RIGHTS ONLY	■
LICENCE OF OCCUPATION	▼
CROWN LAND SALE	C.S.
ORDER-IN-COUNCIL	OC
RESERVATION	⊙
CANCELLED	⊗
SAND & GRAVEL	⊙

* In Service 1984 08 22 - Jm

SCALE : 1 INCH = 40 CHAINS

FEET 0 500 1000 2000 4000 6000 8000

METRES 0 200 400 600 800 1200 2 km

ACRES 40

HECTARES 16

TOWNSHIP

EDDY

DISTRICT

NIPISSING

MINING DIVISION

SUDBURY

Ministry of Natural Resources

Ontario Surveys and Mapping Branch

Date JAN 28, 74.

Plan No.

M.778

MAP SYMBOLOLOGY

Aerial Cableway	Pipeline (above ground)
Boundary	Railroad
International	Single Track
Interprovincial	Double Track
Stations, Township Station Boundary	Abandoned
Approximate	Terrace
Lot, Concession	Road
Approximate	Highway, County
Post Boundary	Township
Bridge	Access (road of doubtful maintenance or significant driveway)
Rock, Wellhead	Traffic
Building	Trail, Bush Road (service, alley)
Chimney	Rapids
Cliff, Pit, Pile	Double line river with multiple rapids
Contours	Reservoir
Interpreted	River, Stream, Canal
Approximate	Approximate
Depression	Direction of flow
Control Points	Spot Elevation (above sea level)
Horizontal	Spot Elevation (above sea level)
Vertical	Spot Elevation (above sea level)
Culvert	Spot Elevation (above sea level)
Falls	Spot Elevation (above sea level)
Double line river	Spot Elevation (above sea level)
Fence, Hedge, Wall	Spot Elevation (above sea level)
Feature Outline (construction features, etc.)	Spot Elevation (above sea level)
Flooded Land	Spot Elevation (above sea level)
Lock	Spot Elevation (above sea level)
Marsh or Swamp	Spot Elevation (above sea level)
Most	Spot Elevation (above sea level)
Mine Head Frame	Spot Elevation (above sea level)
Outcrop	Spot Elevation (above sea level)

AREAS WITHDRAWN FROM DISPOSITION


M.R.O. - MINING RIGHTS ONLY
S.R.O. - SURFACE RIGHTS ONLY
M+S. - MINING AND SURFACE RIGHTS

Description Order No. Date Disposition File

SAND & GRAVEL

W.P.L.A. NO. 25 - RESERVED TO ONT. HYDRO, INCLUDES LAND UNDER WATER AND UNALIENATED ISLANDS IN THE OTTAWA RIVER (ONT. SIDE) TO CONTOUR ELEV. 580' ABOVE MEAN SEA LEVEL, GEODETIC SURVEY OF CANADA DATUM.

POITRAS TWP.

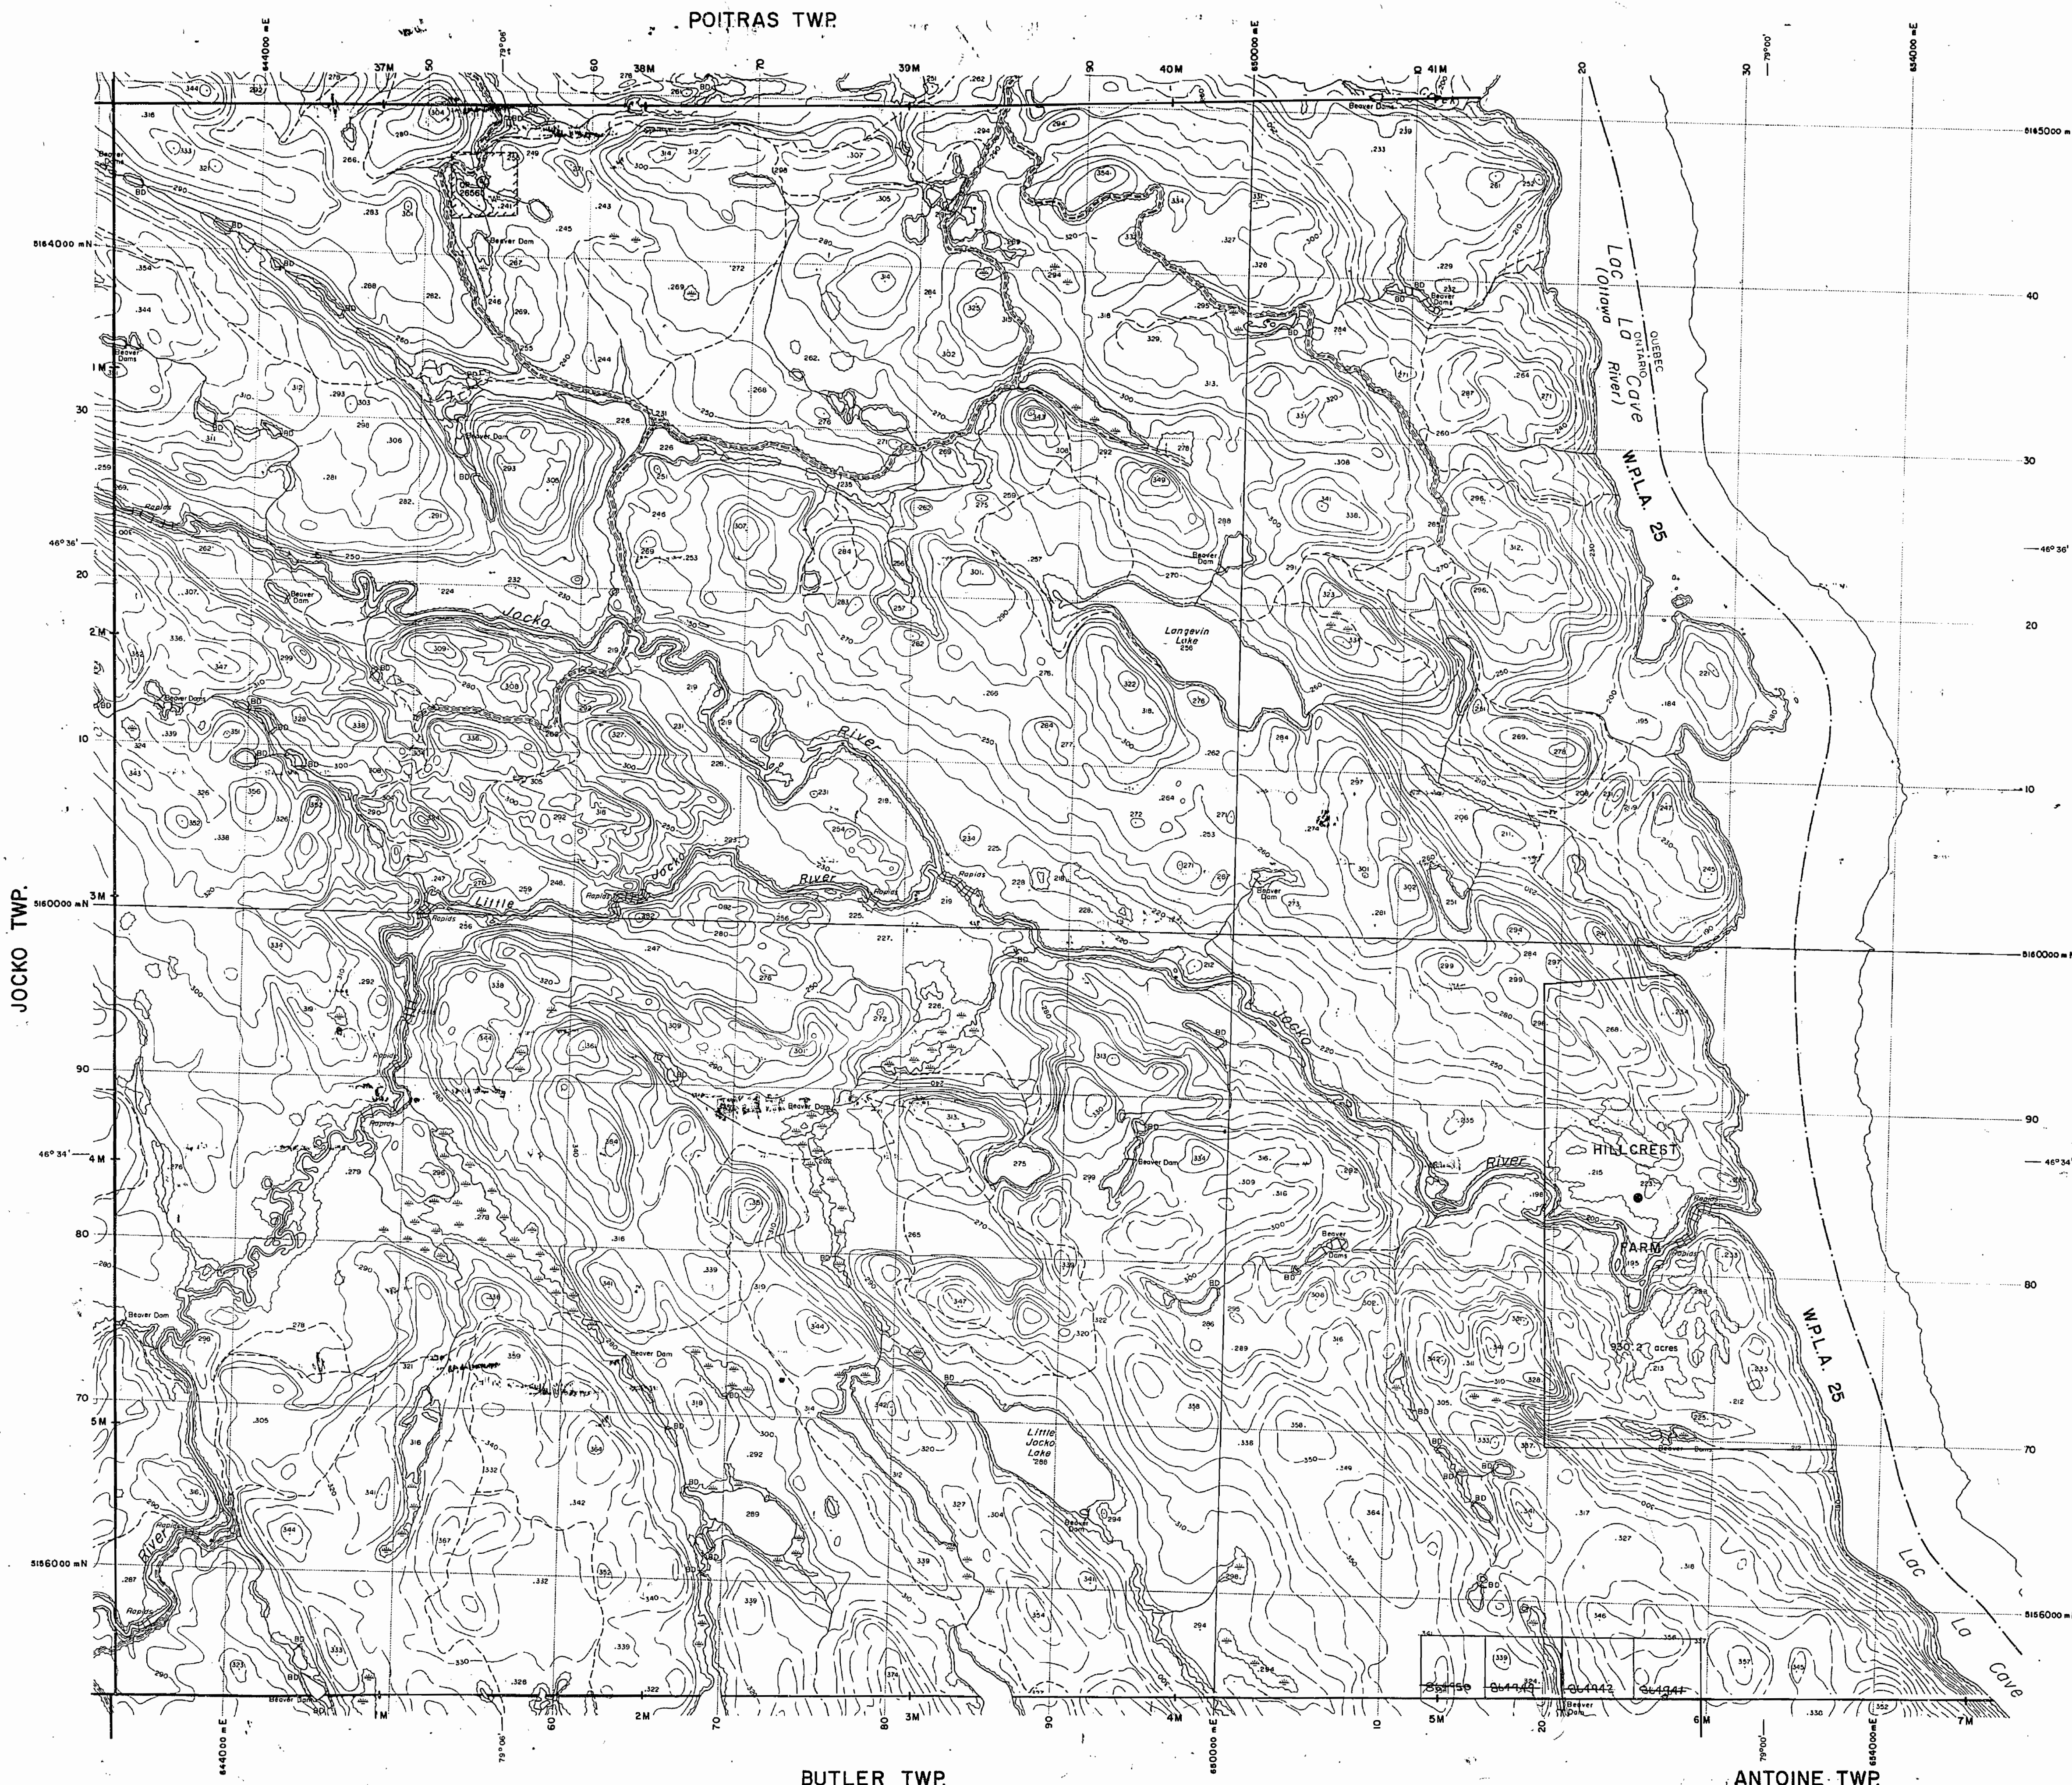


LEGEND

HIGHWAY AND ROUTE No.	
OTHER ROADS	
TRAILS	
SURVEYED LINES:	
TOWNSHIPS, BASE LINES, ETC.	
LOTS, MINING CLAIMS, PARCELS, ETC.	
UNSURVEYED LINES:	
LOT LINES	
PARCEL BOUNDARY	
MINING CLAIMS ETC.	
RAILWAY AND RIGHT OF WAY	
UTILITY LINES	
NON-PERENNIAL STREAM	
FLOODING OR FLOODING RIGHTS	
SUBDIVISION OR COMPOSITE PLAN	
RESERVATIONS	
ORIGINAL SHORELINE	
MARSH OR MUSKIE	
MINES	
TRAVERSE MONUMENT	

DISPOSITION OF CROWN LANDS

TYPE OF DOCUMENT	SYMBOL
PATENT, SURFACE & MINING RIGHTS	●
" SURFACE RIGHTS ONLY	○
" MINING RIGHTS ONLY	○
LEASE, SURFACE & MINING RIGHTS	■
" SURFACE RIGHTS ONLY	■
" MINING RIGHTS ONLY	■
LICENCE OF OCCUPATION	OC
ORDER-IN-COUNCIL	OC
RESERVATION	○
CANCELLED	○
SAND & GRAVEL	○

NOTE: MINING RIGHTS IN PARCELS PATENTED PRIOR TO MAY 6, 1913, VESTED IN ORIGINAL PATENTEE BY THE PUBLIC LANDS ACT, R.S.O. 1913, CHAP. 380, SEC. 62, SUBSEC. 1.

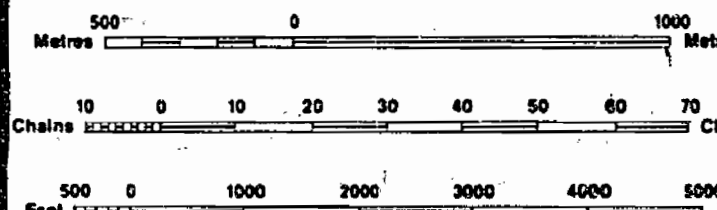

SCALE 1:20 000
GRID ZONE: 17

THE INFORMATION THAT APPEARS ON THIS MAP HAS BEEN COMPILED FROM VARIOUS SOURCES, AND ACCURACY IS NOT GUARANTEED. THOSE WISHING TO STAKE MINING CLAIMS SHOULD CONSULT WITH THE MINING REFORMER, MINISTRY OF NORTHERN DEVELOPMENT AND MINES, FOR ADDITIONAL INFORMATION ON THE STATUS OF THE LANDS SHOWN HEREON.

TOWNSHIP

EDDY

M.N.R. ADMINISTRATIVE DISTRICT

NORTH BAY

MINING DIVISION

SUDBURY

LAND TITLES / REGISTRY DIVISION

NIPISSING

Ministry of Natural Resources
Land Management Branch

Original Compilation: MAY 1984
Revised:

Number: G-1712

877.M

EDDY T.P.


877.M

NOTES

400' surface rights reservation along the shores of all lakes and rivers.

Water Power Lease Agreement
All the unalienated part of the bed of the Ottawa River (Ontario side) including unalienated islands therein, together with the right to raise the water level and flood crown land up to elevation 575 ft.

Flooding rights on Ottawa River to contour elev. 588' reserved to Ont. Hydro.

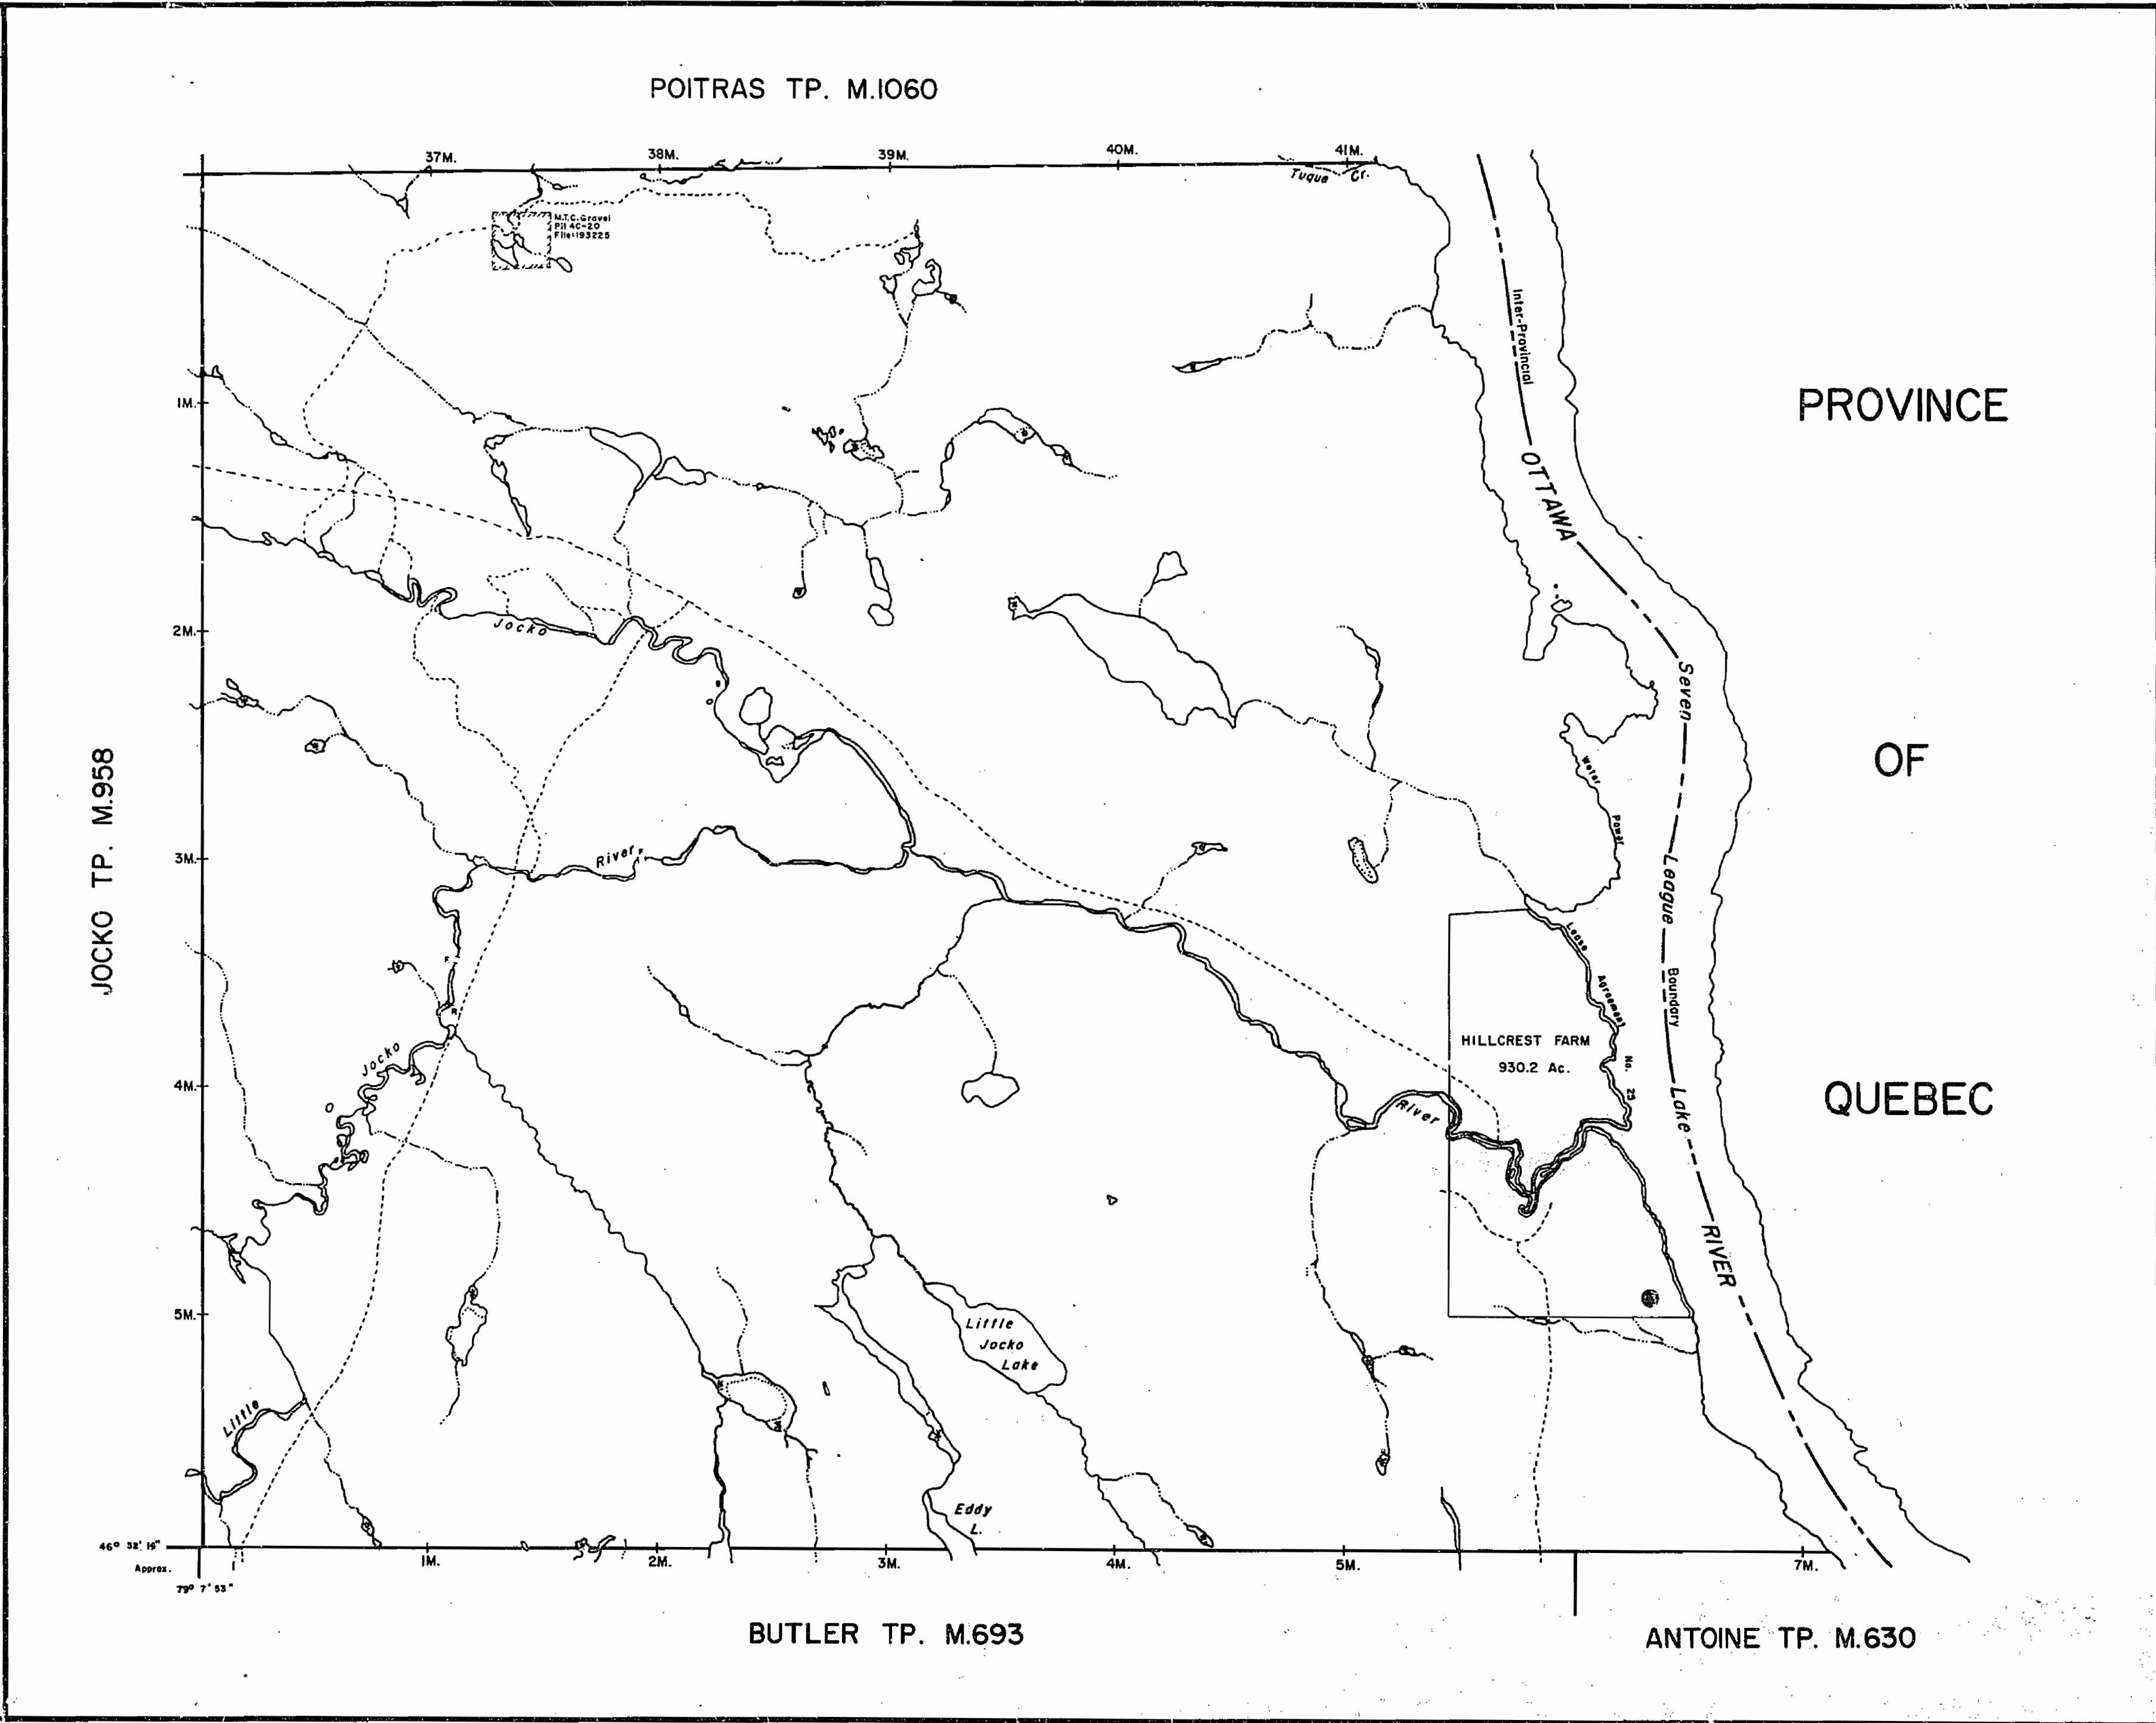

LEGEND

HIGHWAY AND ROUTE No.

OTHER ROADS

TRAILS

SURVEYED LINES:
TOWNSHIPS, BASE LINES, ETC.
LOTS, MINING CLAIMS, PARCELS, ETC.

UNSURVEYED LINES:
LOT LINES
PARCEL BOUNDARY
MINING CLAIMS ETC.

RAILWAY AND RIGHT OF WAY

UTILITY LINES

NON-PERENNIAL STREAM

FLOODING OR FLOODING RIGHTS SUBDIVISION

ORIGINAL SHORELINE

MAFISH OR MUSKEG

MINES

DISPOSITION OF CROWN LANDS

TYPE OF DOCUMENT	SYMBOL
PATENT, SURFACE & MINING RIGHTS	●
" SURFACE RIGHTS ONLY	○
" MINING RIGHTS ONLY	○
LEASE, SURFACE & MINING RIGHTS	■
" SURFACE RIGHTS ONLY	■
" MINING RIGHTS ONLY	■
LICENCE OF OCCUPATION	▼
CROWN LAND SALE	C.S.
ORDER-IN-COUNCIL	OC
RESERVATION	○
CANCELLED	○
SAND & GRAVEL	○

* In service 1984 0822-Vm

SCALE : 1 INCH = 40 CHAINS

FEET 0 500 1000 2000 4000 6000 8000

METRES 0 200 400 600 800 1000 1200

ACRES 40

HECTARES 16

TOWNSHIP

EDDY

DISTRICT

NIPISSING

MINING DIVISION

SUDBURY

 Ministry of Natural Resources

Ontario Surveys and Mapping Branch

Date JAN 28, 74

Plan No.

Whitney Block Queen's Park, Toronto

M.778

EDDY

DISTRICT OF NIPISSING.

LARDER LAKE MINING DIVISION

SCALE: 40 CHAINS TO AN INCH.

North East

NOTE


400' Surface Rights Reservation
around all Lakes and Rivers.

POITRAS

CAVE AND FOURNEAU DEVELOPMENT
WATER POWER LEASE NO. 25.

ALL THE UNALIENATED PART OF THE BED OF THE
OTTAWA RIVER (ONTARIO SIDE) IN THE TOWNSHIP OF
EDDY, INCLUDING UNALIENATED ISLANDS THEREIN,
TOGETHER WITH THE RIGHT TO RAISE THE WATER
LEVEL AND FLOOD CROWN LAND UP TO ELEVATION
575 FEET ABOVE MEAN SEA LEVEL, GEODETIC SURVEY
OF CANADA DATUM.

Reserve rights to HEP to contour elevation 588
Flooding to contour elevation 583
588 contour shown is approximate only

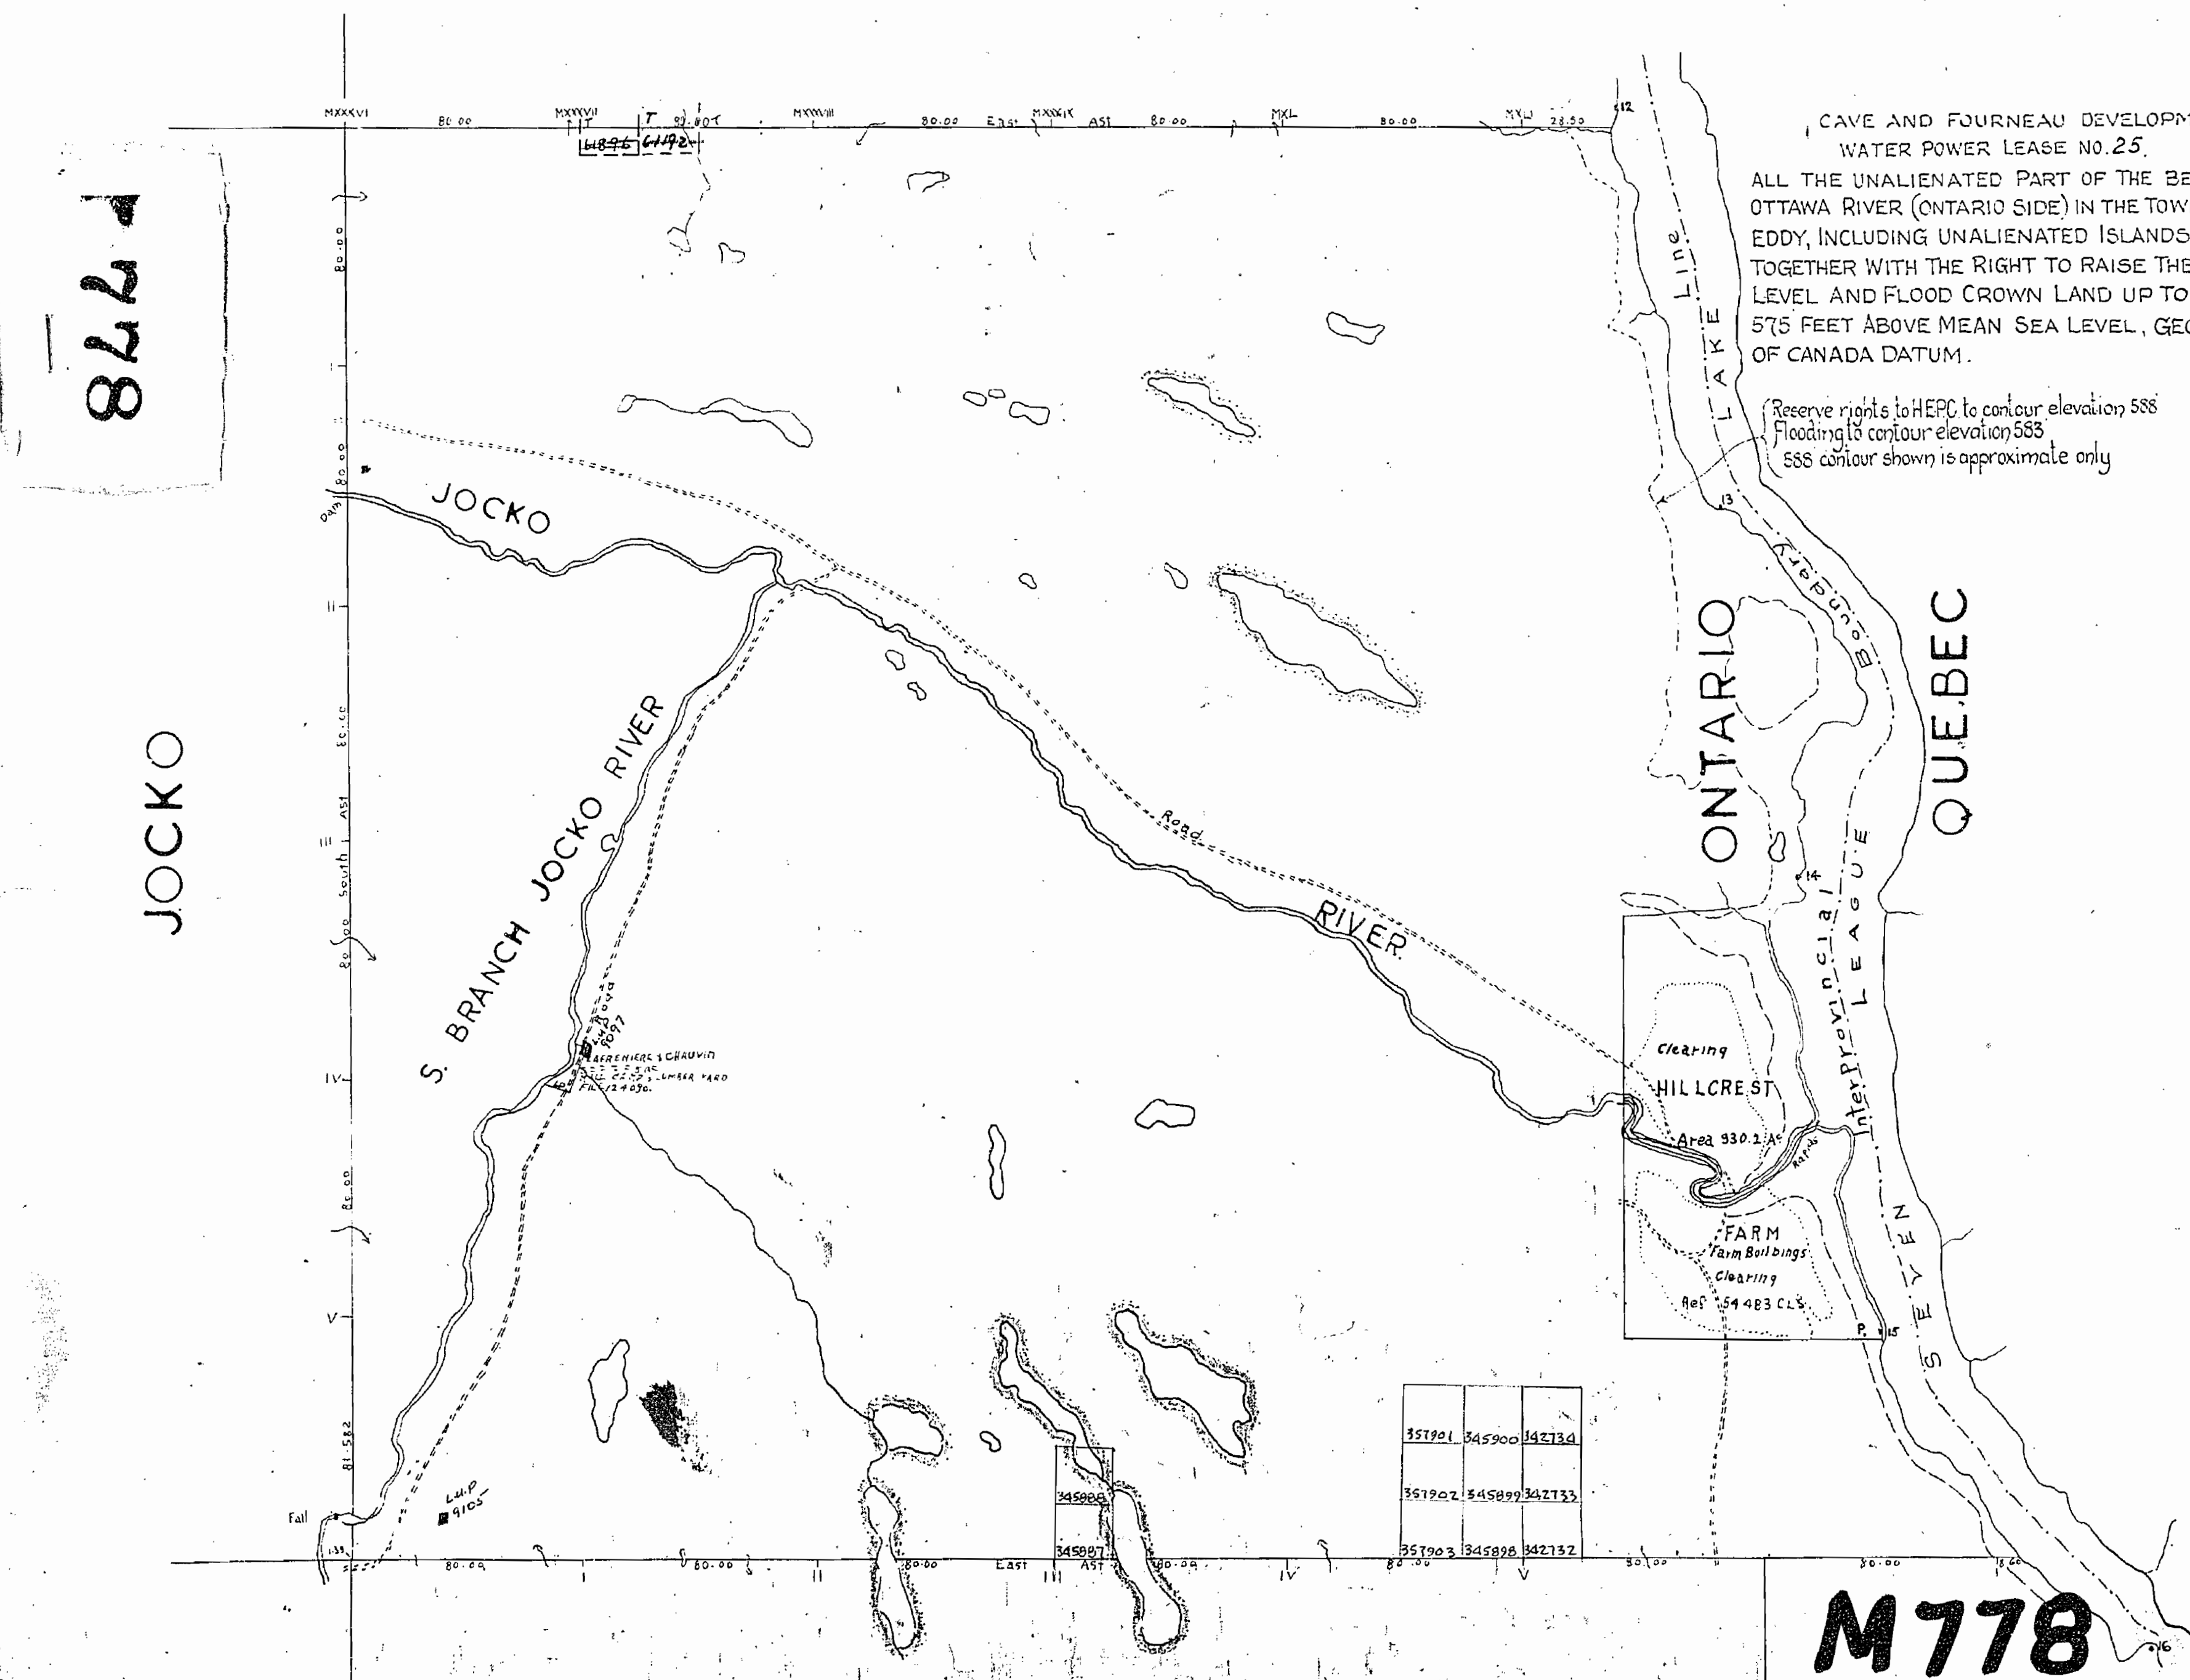

M778

ANTOINE

N Bdy by P.L.S. A. Niven 1883.
W & S Bdy by O.L.S. R.W. Code 1930.

Traverse of Ottawa River East Bank by J.L.P. O'Harty Bdy Commissioner 1875.
Traverse of Ottawa River West Bank by O.L.S. R.W. Code 1930. Traverse Post shown thus

G-1115

EDDY LMB.

G-1115

MAP SYMBOLOLOGY

Aerial Cableway	Pipeline
Boundary	Single Track
International	Double Track
Interprovincial	Abandoned
Classified Township	Territorial
Indian Reserve	Highway, County
Approximate	Township
Let, Concession	Access (road or daylight)
Approximate	Access (road or daylight)
Park Boundary	Trunk Road (allway)
Bridge	Roads
Road, Railroad	Double line river
Building	with multiple rapids
Chimney	Double line river
Cliff, Pit, Pile	with multiple rapids
Contours	Reservoir
Interprovincial	River, Stream, Canal
Approximate	Approximate
Control Points	Direction of flow
Horizontal	Rock
Vertical	natural
Culvert	Spot Elevation
Falls	(data elevation) -300.0
Double line river	Tower
Fence, Hedge, Wall	Transmission Line
Feature Outline	Pole
(Construction features, etc.)	Pylon
Flooded Land	Tunnel
Lock	Utility Poles
Marsh or Swamp	Wharf, Dock, Pier
Mast	Wooded Area
Mine Head Frame	
Outcrop	

AREAS WITHDRAWN FROM DISPOSITION


M.R.O. - MINING RIGHTS ONLY
S.R.O. - SURFACE RIGHTS ONLY
M.+S. - MINING AND SURFACE RIGHTS

Description	Order No.	Date	Disposition	File
-------------	-----------	------	-------------	------

SAND & GRAVEL

① M.T.C. - GRAVEL - 15 - 40 - 20.

W.P.L.A. NO. 25 - RESERVED TO ONT. HYDRO, INCLUDES LAND UNDER WATER AND UNALLENATED ISLANDS IN THE OTTAWA RIVER (ONT. SIDE) TO CONTOUR ELEV. 588' ABOVE MEAN SEA LEVEL, GEODETIC SURVEY OF CANADA DATUM.

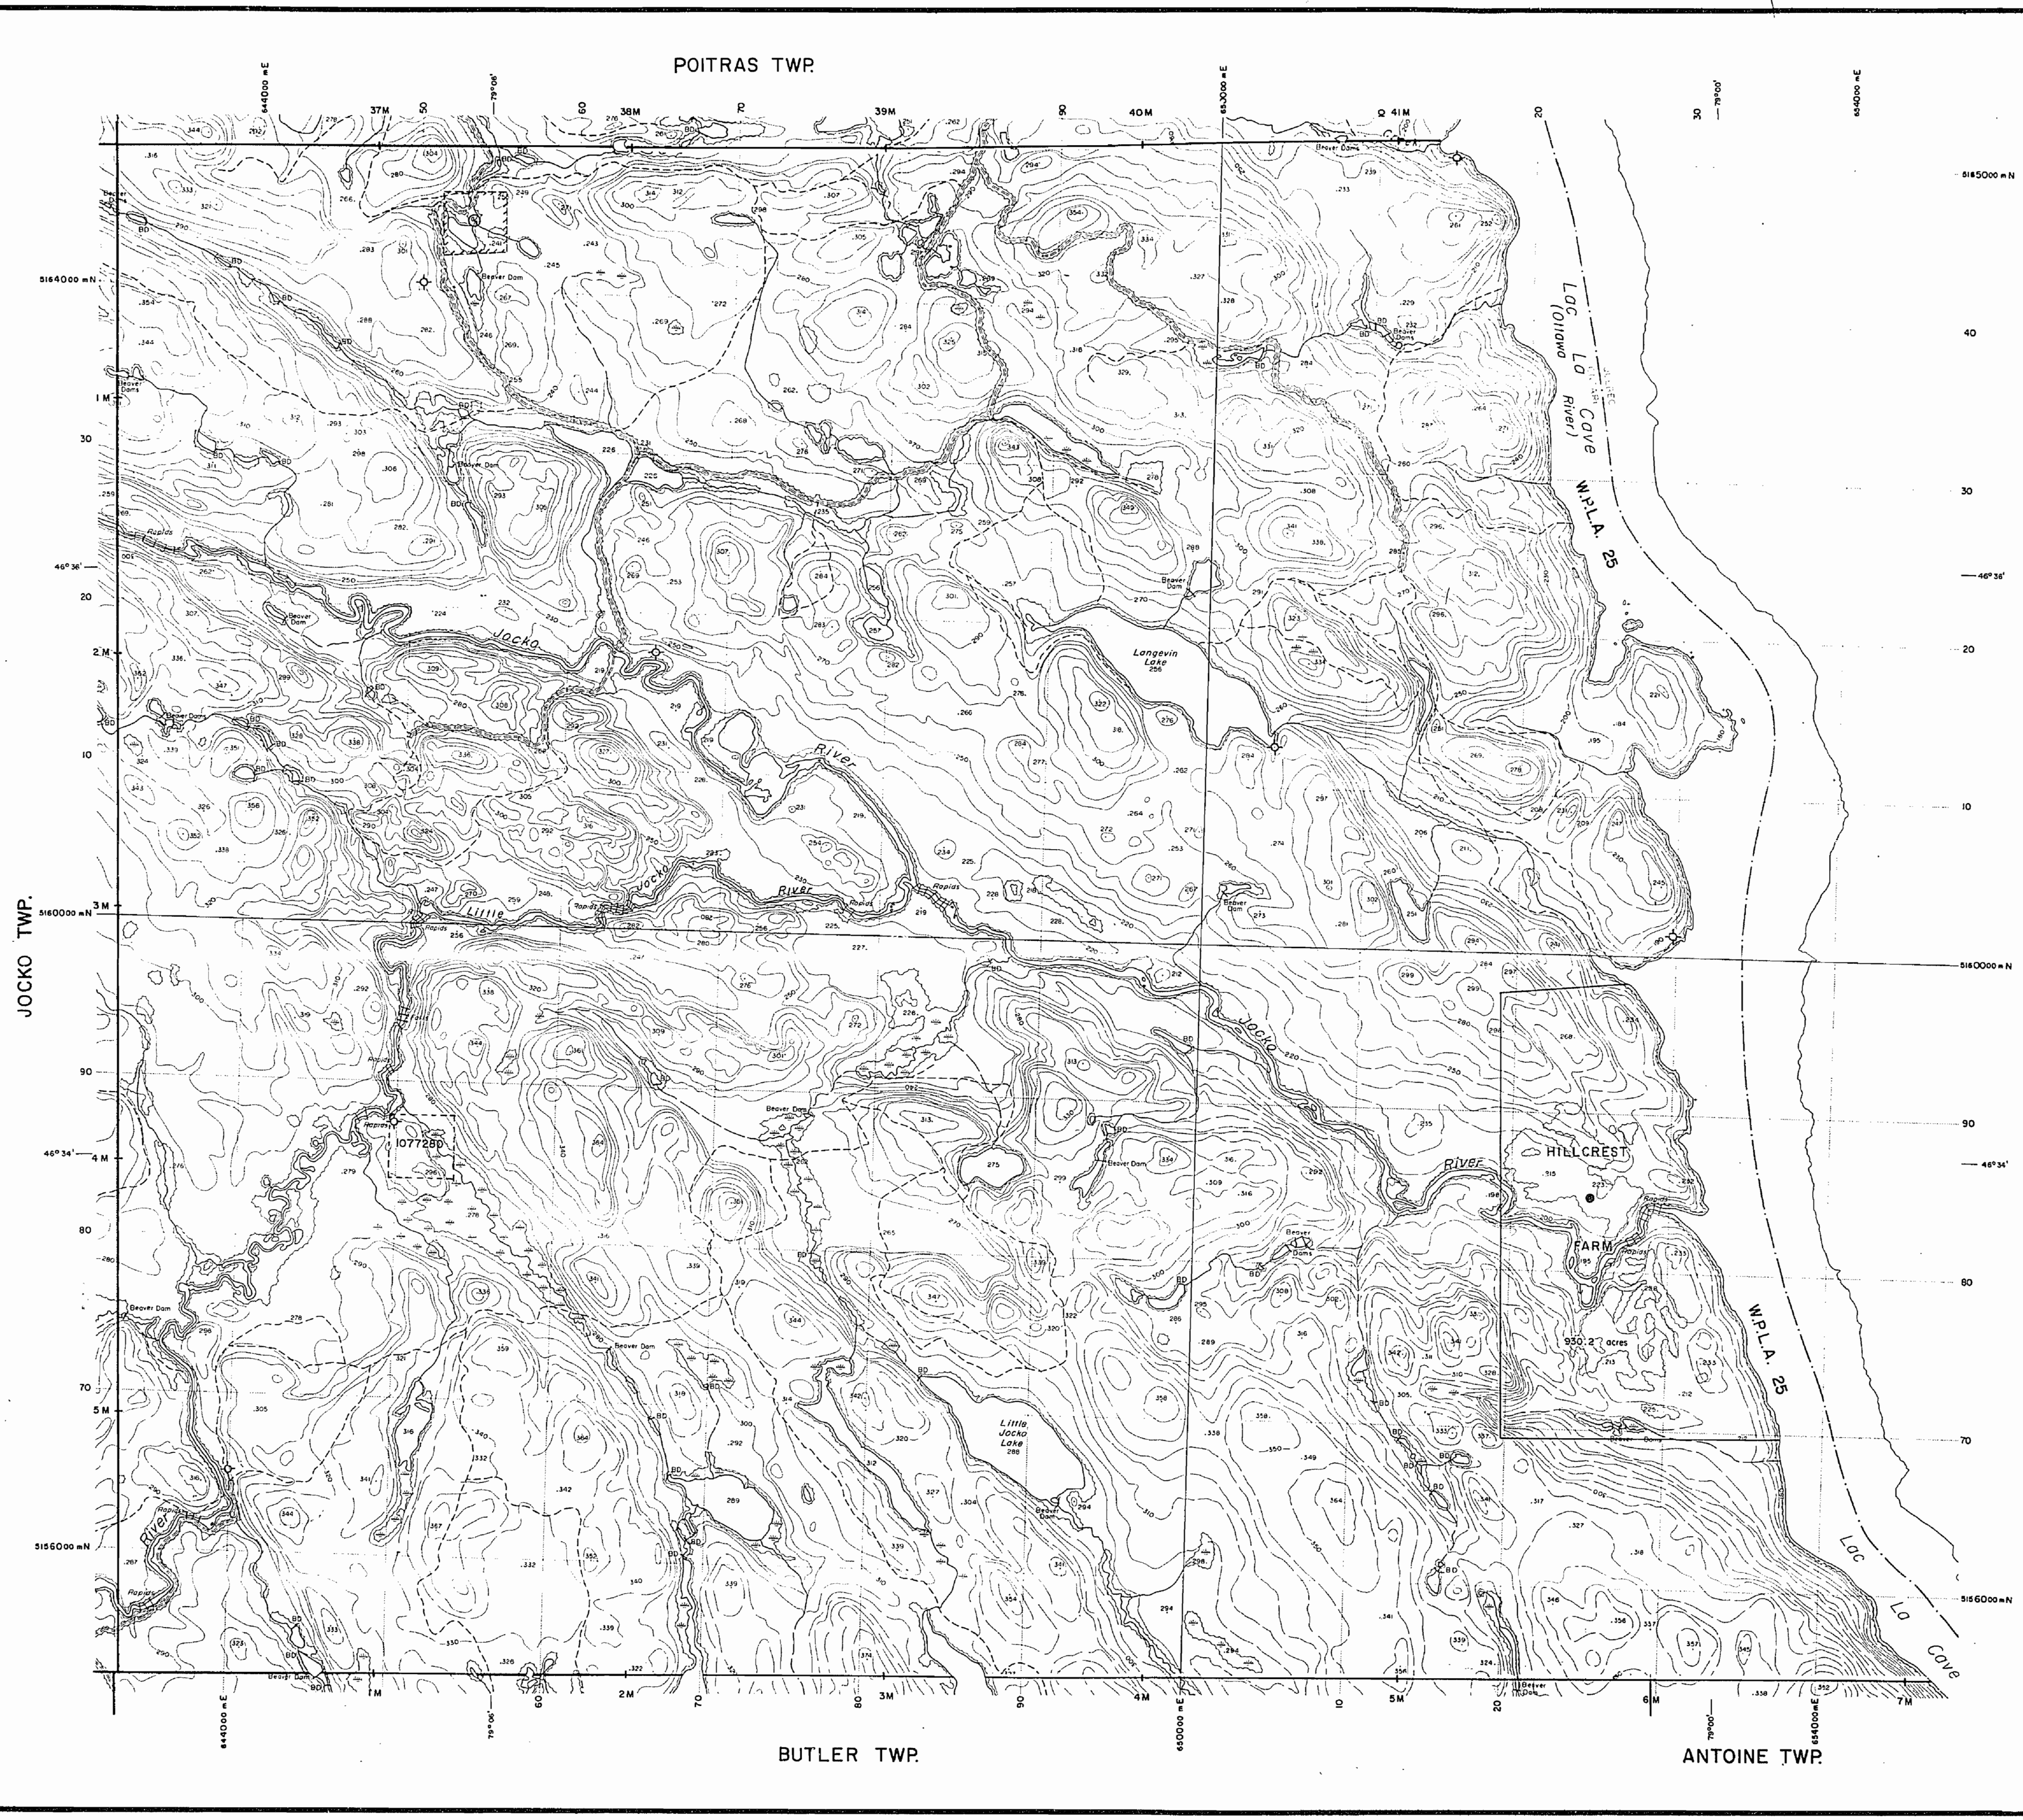

LEGEND

HIGHWAY AND ROUTE No.
OTHER ROADS
TRAILS
SURVEYED LINES:
TOWNSHIPS, BASE LINES, ETC.
LOTS, MINING CLAIMS, PARCELS, ETC.
UNSURVEYED LINES:
LOT LINES
PARCEL BOUNDARY
MINING CLAIMS ETC.
RAILWAY AND RIGHT OF WAY
UTILITY LINES
NON-PERENNIAL STREAM
FLOODING OR FLOODING RIGHTS
SUBDIVISION OR COMPOSITE PLAN
RESERVATIONS
ORIGINAL SHORELINE
MARSH OR MUSKEG
MINES
TRAVERSE MONUMENT

DISPOSITION OF CROWN LANDS

TYPE OF DOCUMENT	SYMBOL
PATENT, SURFACE & MINING RIGHTS	●
" SURFACE RIGHTS ONLY	○
" MINING RIGHTS ONLY	○
LEASE, SURFACE & MINING RIGHTS	○
" SURFACE RIGHTS ONLY	○
" MINING RIGHTS ONLY	○
LICENCE OF OCCUPATION	OC
ORDER-IN-COUNCIL	OC
RESERVATION	○
CANCELLED	○
SAND & GRAVEL	○
LAND USE PERMIT	○

NOTE: MINING RIGHTS IN PARCELS PATENTED PRIOR TO MAY 6, 1913, VESTED IN ORIGINAL PATENTEE BY THE PUBLIC LANDS ACT, R.S.O. 1970, CHAP. 340, SEC. 43, SUBSEC. 1.

500 0 1000 Metres
10 0 10 20 30 40 50 60 70 Chains
500 0 1000 2000 3000 4000 5000 Feet

SCALE 1:20 000
GRID ZONE: 17

THE INFORMATION THAT APPEARS ON THIS MAP HAS BEEN COMPILED FROM VARIOUS SOURCES, AND ACCURACY IS NOT GUARANTEED. THOSE WISHING TO STAKE MINING CLAIMS SHOULD CONSULT WITH THE MINING REORDER, MINISTRY OF NORTHERN DEVELOPMENT AND MINES, FOR ADDITIONAL INFORMATION ON THE STATUS OF THE LANDS SHOWN HEREON.

TOWNSHIP
EDDY
M.N.R. ADMINISTRATIVE DISTRICT
NORTH BAY
MINING DIVISION
SUDBURY
LAND TITLES / REGISTRY DIVISION
NIPISSING

Ministry of Natural Resources
Land Management Branch
Ontario

Original Completion: MAY 1984
Revised:

Number
G-1712

G-1115

EDDY LMB.

G-1115

778

EDDY

DISTRICT OF NIPISSING.


LARDER LAKE MINING DIVISION

SCALE 40 CHAINS TO AN INCH.

NOTE

400' Surface Rights Reservation
around all Lakes and Rivers.

POITRAS

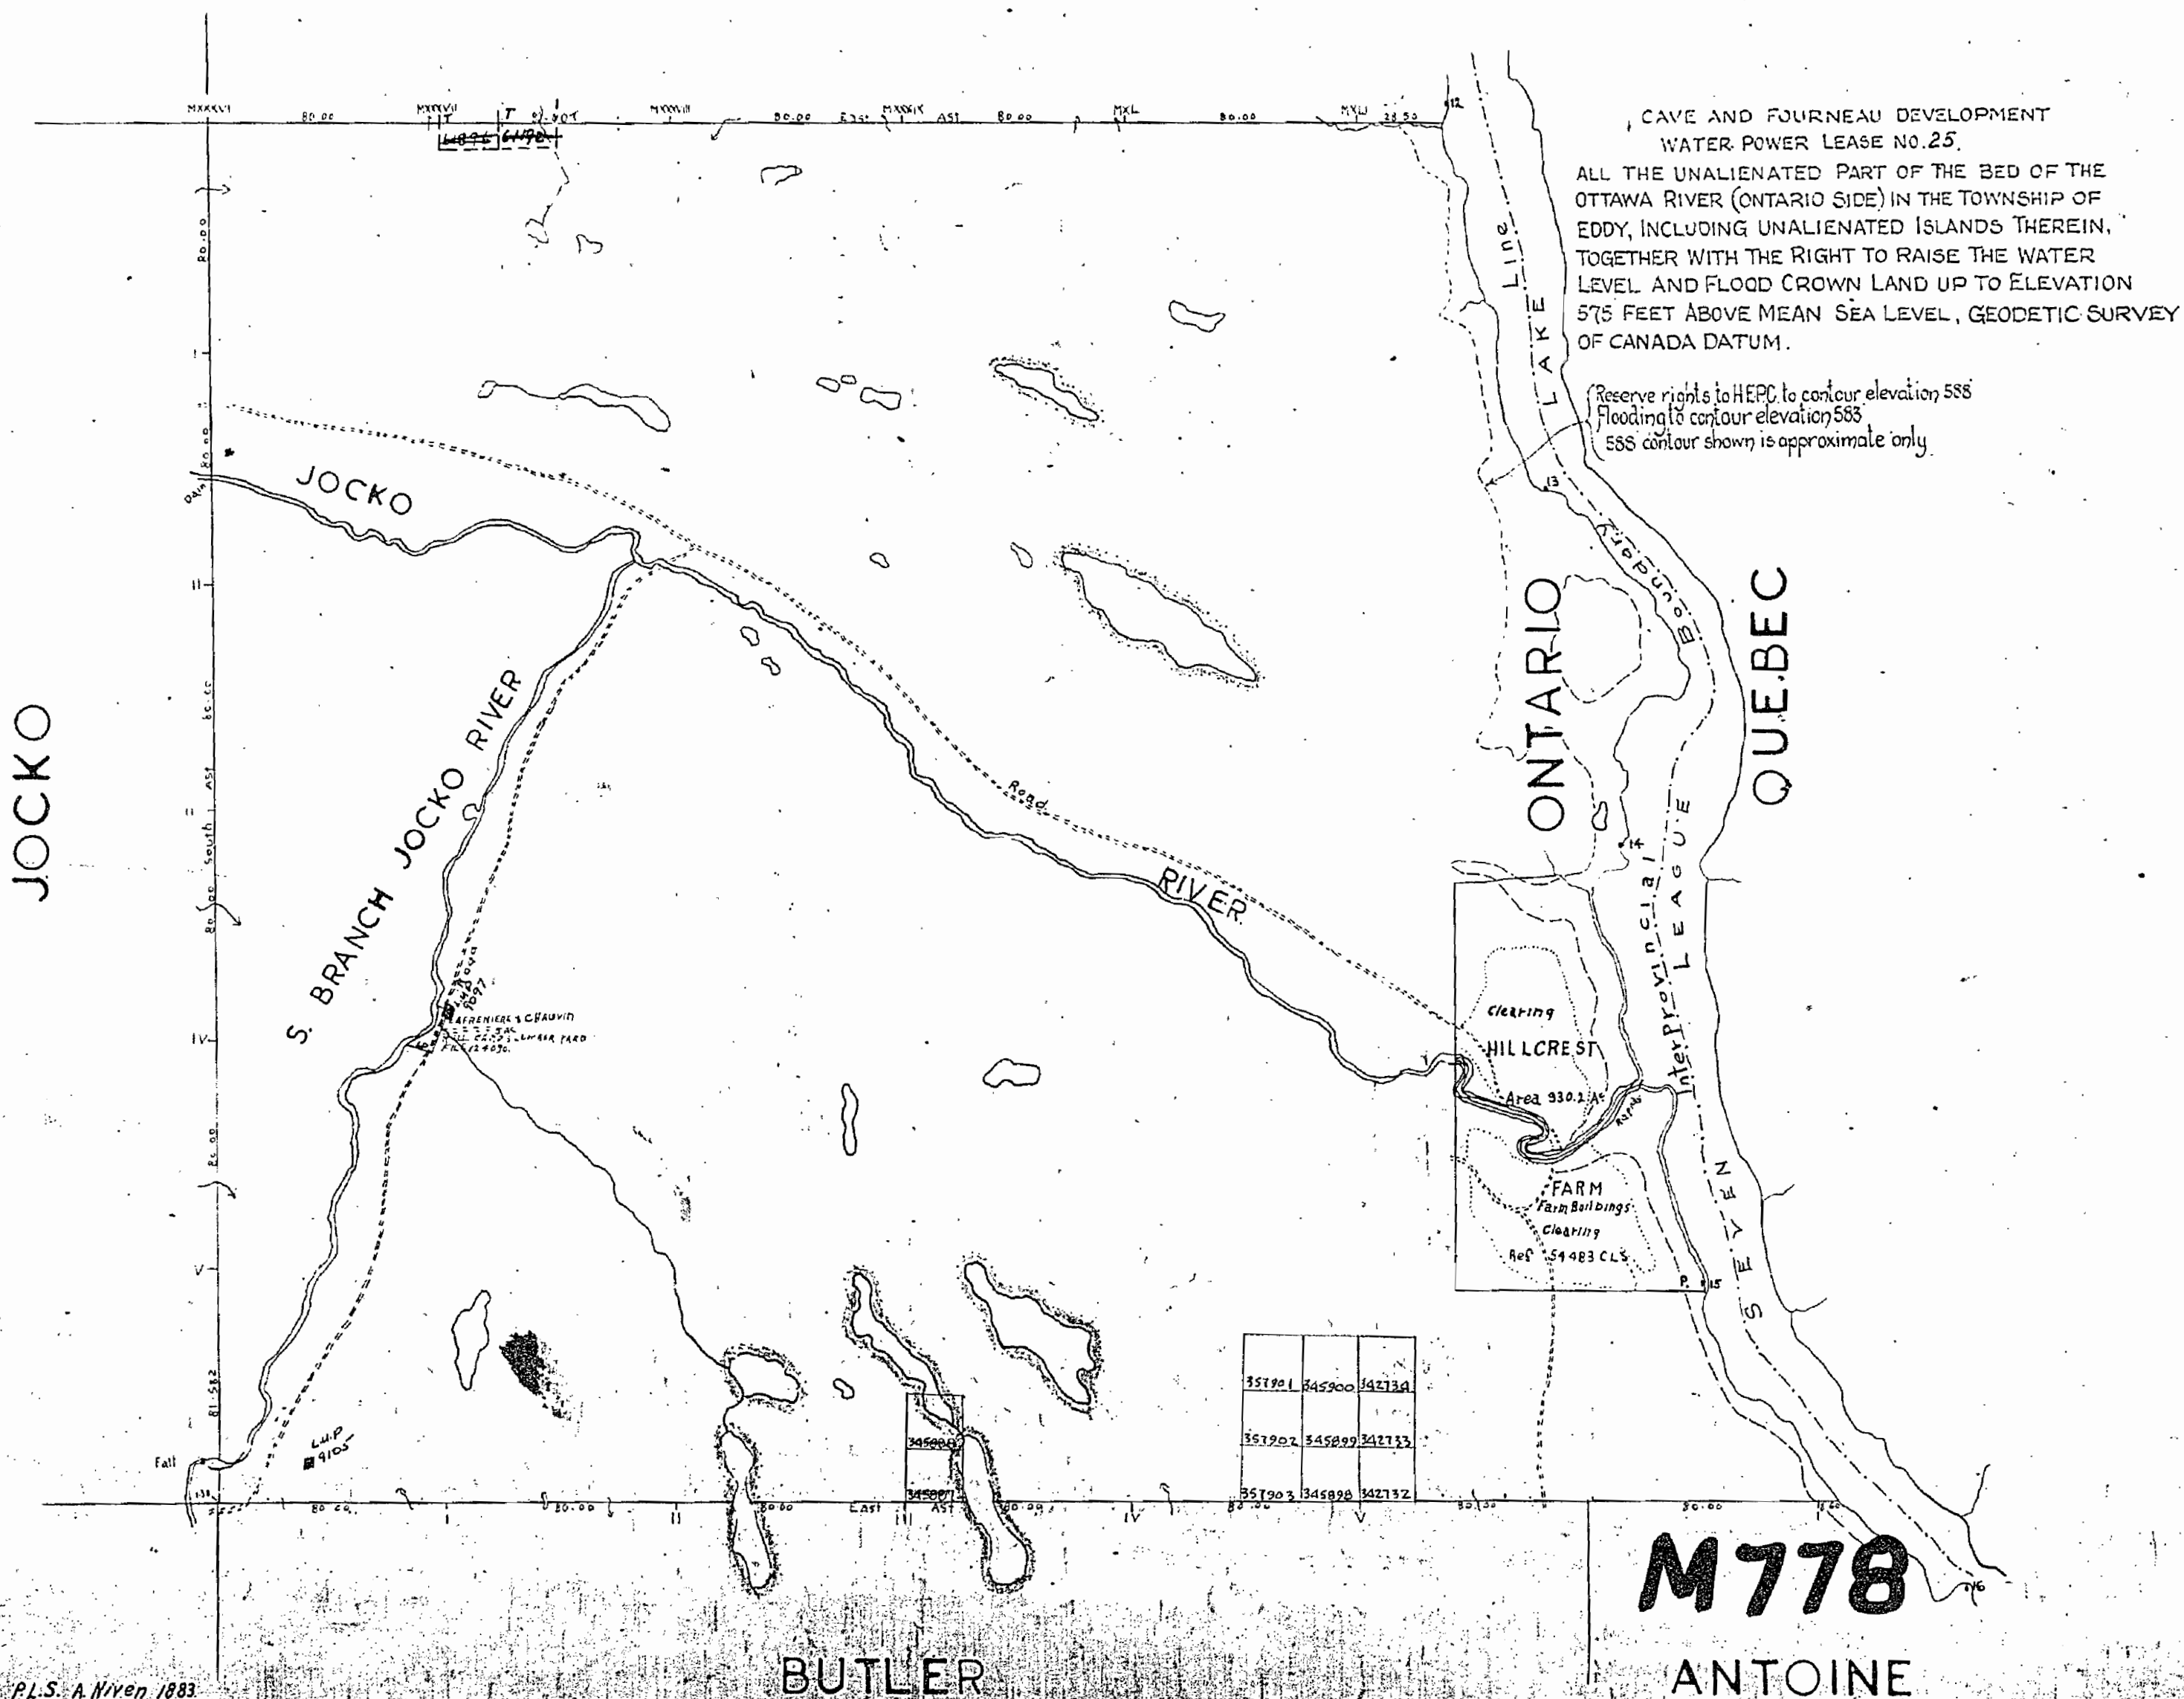

N Bdy. by P.L.S. A. Niven 1883
W & S Bdy. by O.L.S. R.W. Code 1830

Traverse of Ottawa River East Bank by J.L.P. O'Hanly Bdy. Commissioner 1875

Traverse of Ottawa River West Bank by O.L.S. R.W. Code 1830. Traverse Post Shown Thus

778

EDDY IMB 27

EDDY

DISTRICT OF NIPISSING.

SCALE: 40 CHAINS TO AN INCH.

M-778

POITRAS

CAVE AND FOURNEAU DEVELOPMENT
WATER POWER LEASE NO.ALL THE UNALIENATED PART OF THE BED OF THE
OTTAWA RIVER (ONTARIO SIDE) IN THE TOWNSHIP OF
EDDY, INCLUDING UNALIENATED ISLANDS THEREIN,
TOGETHER WITH THE RIGHT TO RAISE THE WATER
LEVEL AND FLOOD CROWN LAND UP TO ELEVATION
575 FEET ABOVE MEAN SEA LEVEL, GEODETIC SURVEY
OF CANADA DATUM.Reserve rights to HEP to contour elevation 588
Flooding to contour elevation 583
588 contour shown is approximate only

JOCKO

JOCKO

S. BRANCH JOCKO RIVER

RIVER

ONTARIO

QUEBEC

HILLCREST

Area 530.2 A

FARM

Farm Buildings

Clearing

Net 54 483 CLS

BUTLER

ANTOINE

N Bdy by P.L.S. A. Niven 1883
W & S Bdy by O.L.S. R.W. Code 1830.

Traverse of Ottawa River East Bank by J.L.P. O'Hanly Bdy. Commissioner 1875.

Traverse of Ottawa River West Bank by O.L.S. R.W. Code 1830. Traverse Post shown thus

EDDY 2152

M-778

EDDY

21

Traverse of Ottawa River East Bank by J. L. P. O'Harty Bdy Commissioner 1875
Traverse of Ottawa River West Bank by A. L. S. R. W. Code 1930 Traverse Post shown thus