


THE INFORMATION THAT APPEARS ON THIS MAP HAS BEEN COMPILED FROM VARIOUS SOURCES, AND ACCURACY IS NOT GUARANTEED. THOSE WISHING TO STAKE MINING CLAIMS SHOULD CONSULT WITH THE MINING RECORDER, MINISTRY OF NORTHERN DEVELOPMENT AND MINES, FOR ADDITIONAL INFORMATION ON THE STATUS OF THE LANDS SHOWN HEREON.

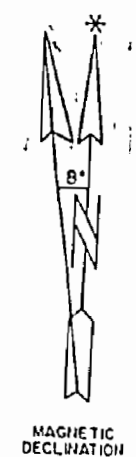

LUP


PLAN OF
HAIG TWP.
PORCUPINE MINING DIVISION.
DISTRICT OF ALGOMA.

ONTARIO
MINISTRY OF NATURAL RESOURCES
SURVEYS AND MAPPING BRANCH


G-2314

NOTES

- (F) THIS TWP. IS SUBJECT TO FOREST ACTIVITIES IN 1992. FURTHER INFORMATION AVAILABLE ON FILE. 1993
- (R1) Withdrawn from staking # 63/84

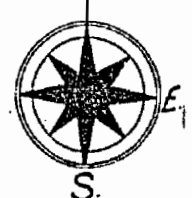

Scale, 40 chains to an inch.

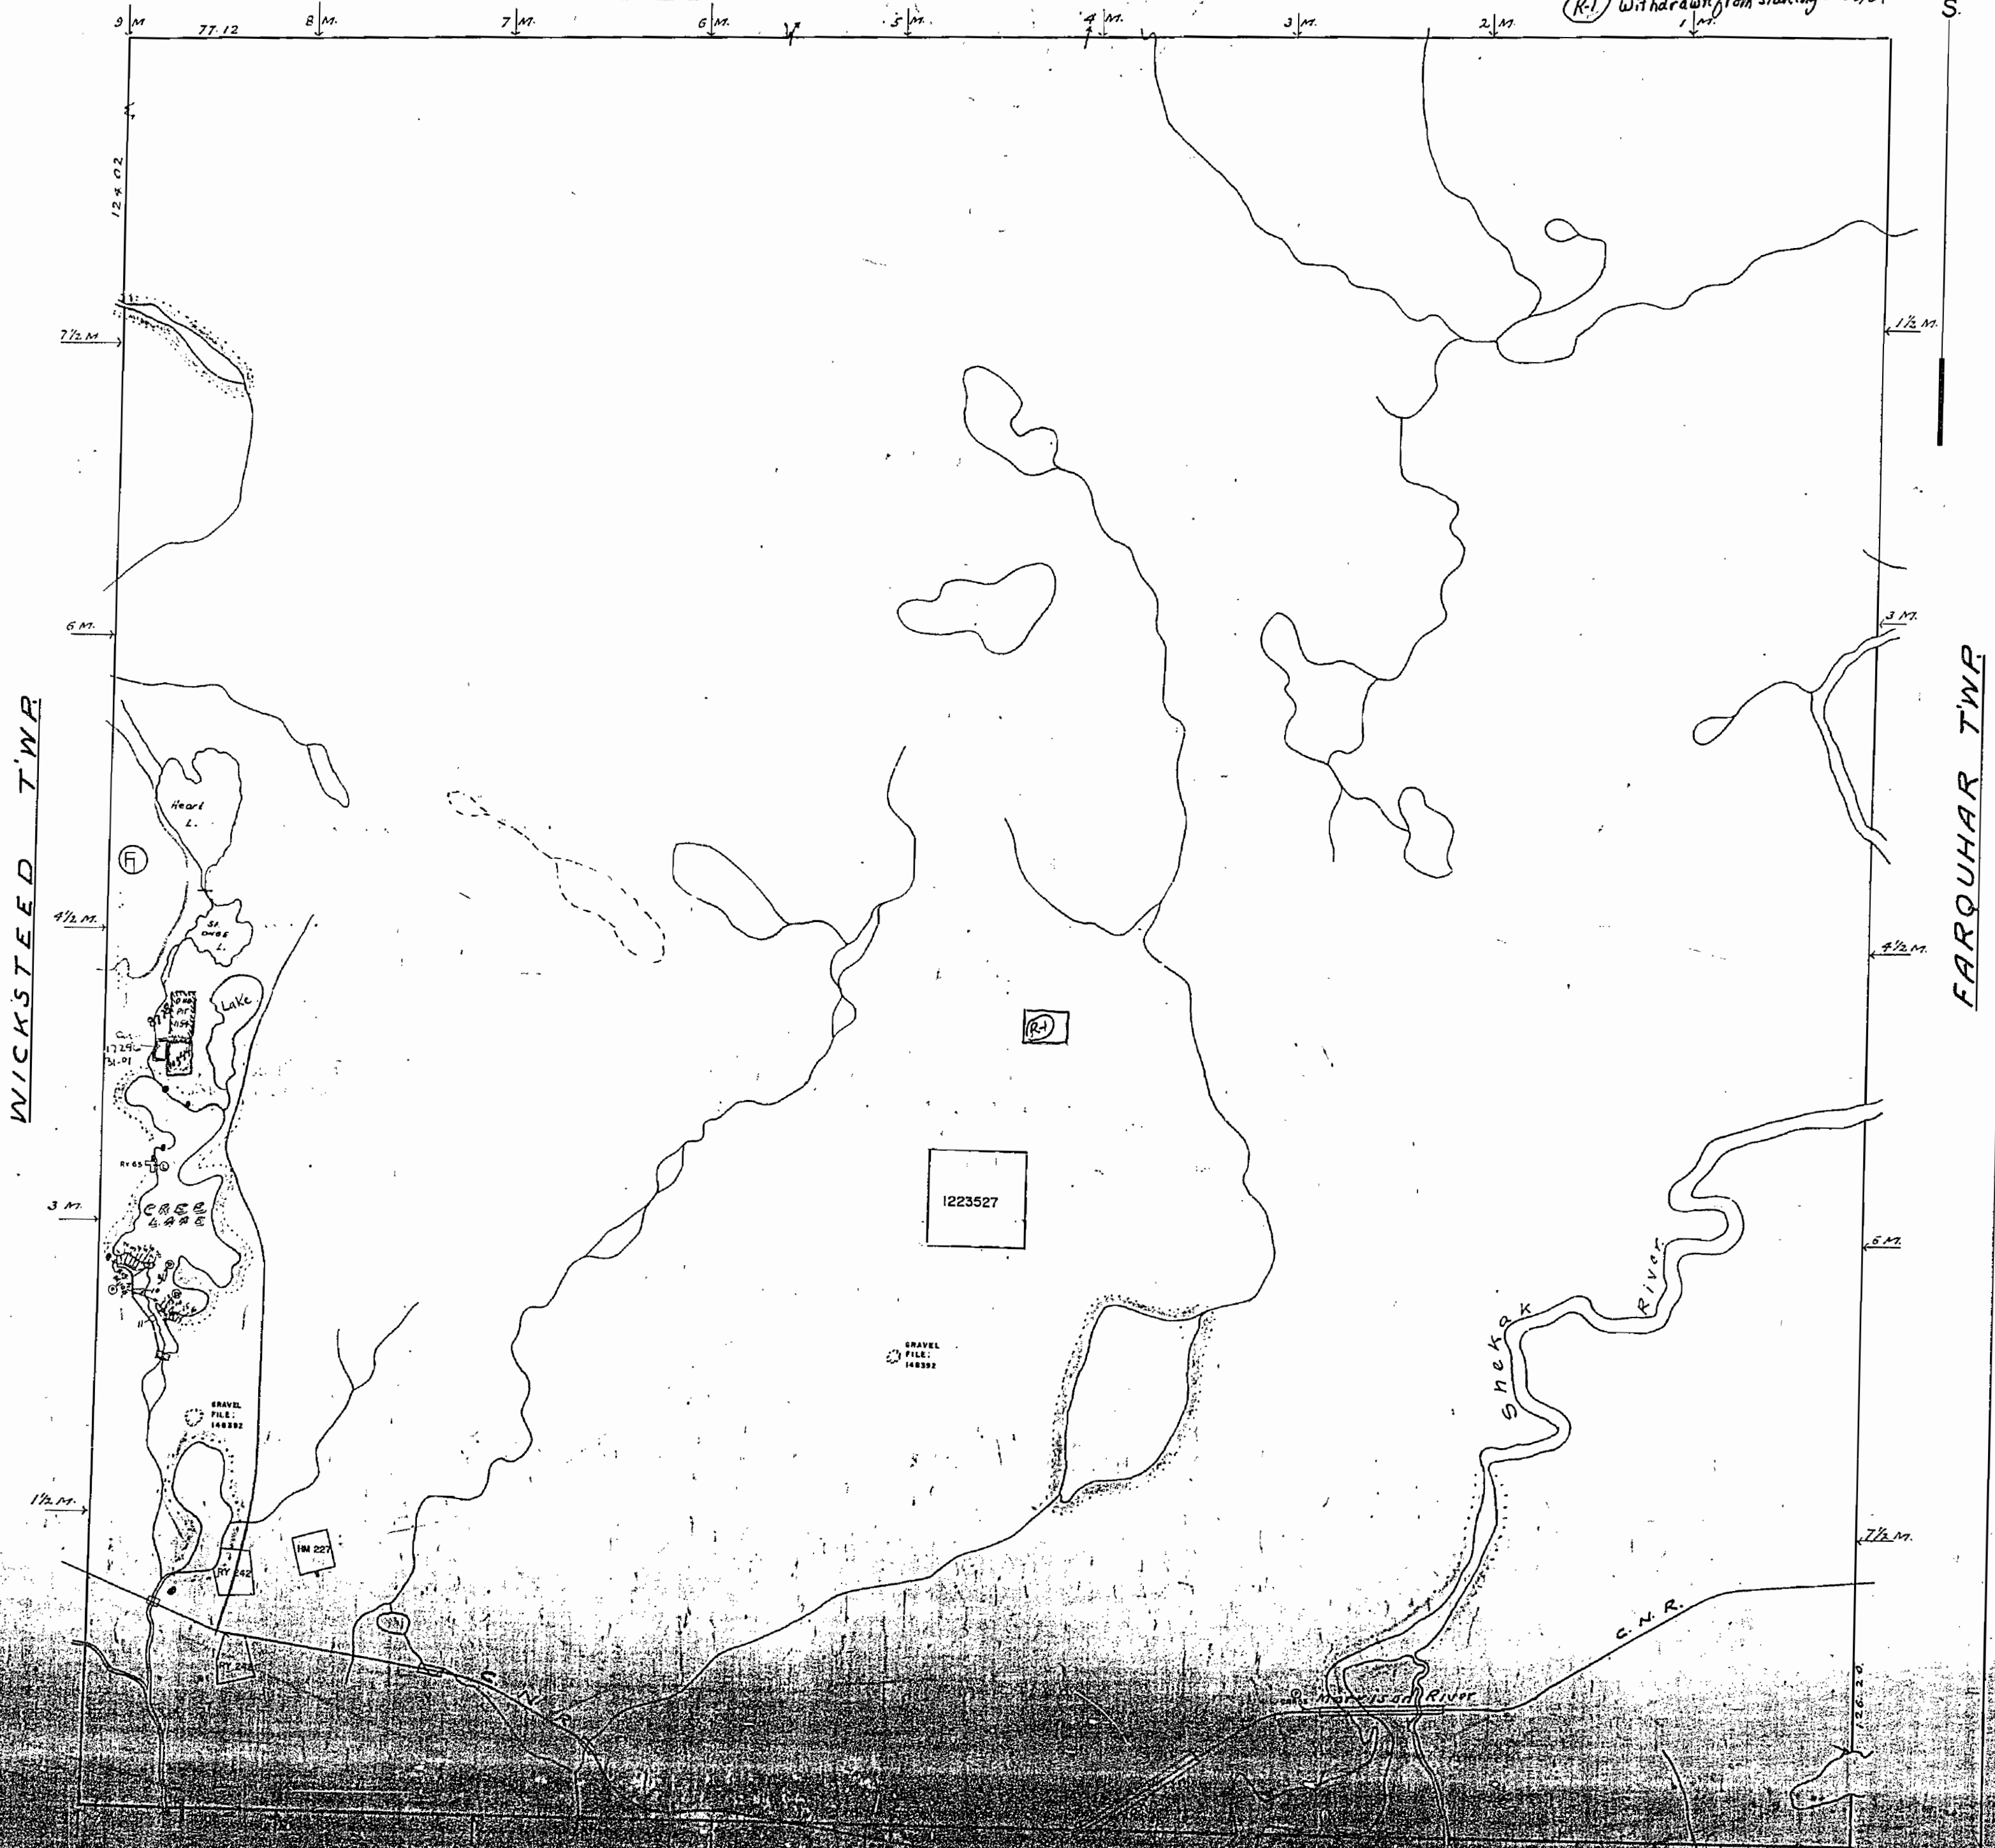

OFFICE MAP

1268


PLAN OF

HAIG TWP.

m-1268

SAULT STE. MARIE MINING DIVISION.
DISTRICT OF ALGOMA.

Scale, 40 chains to an inch.

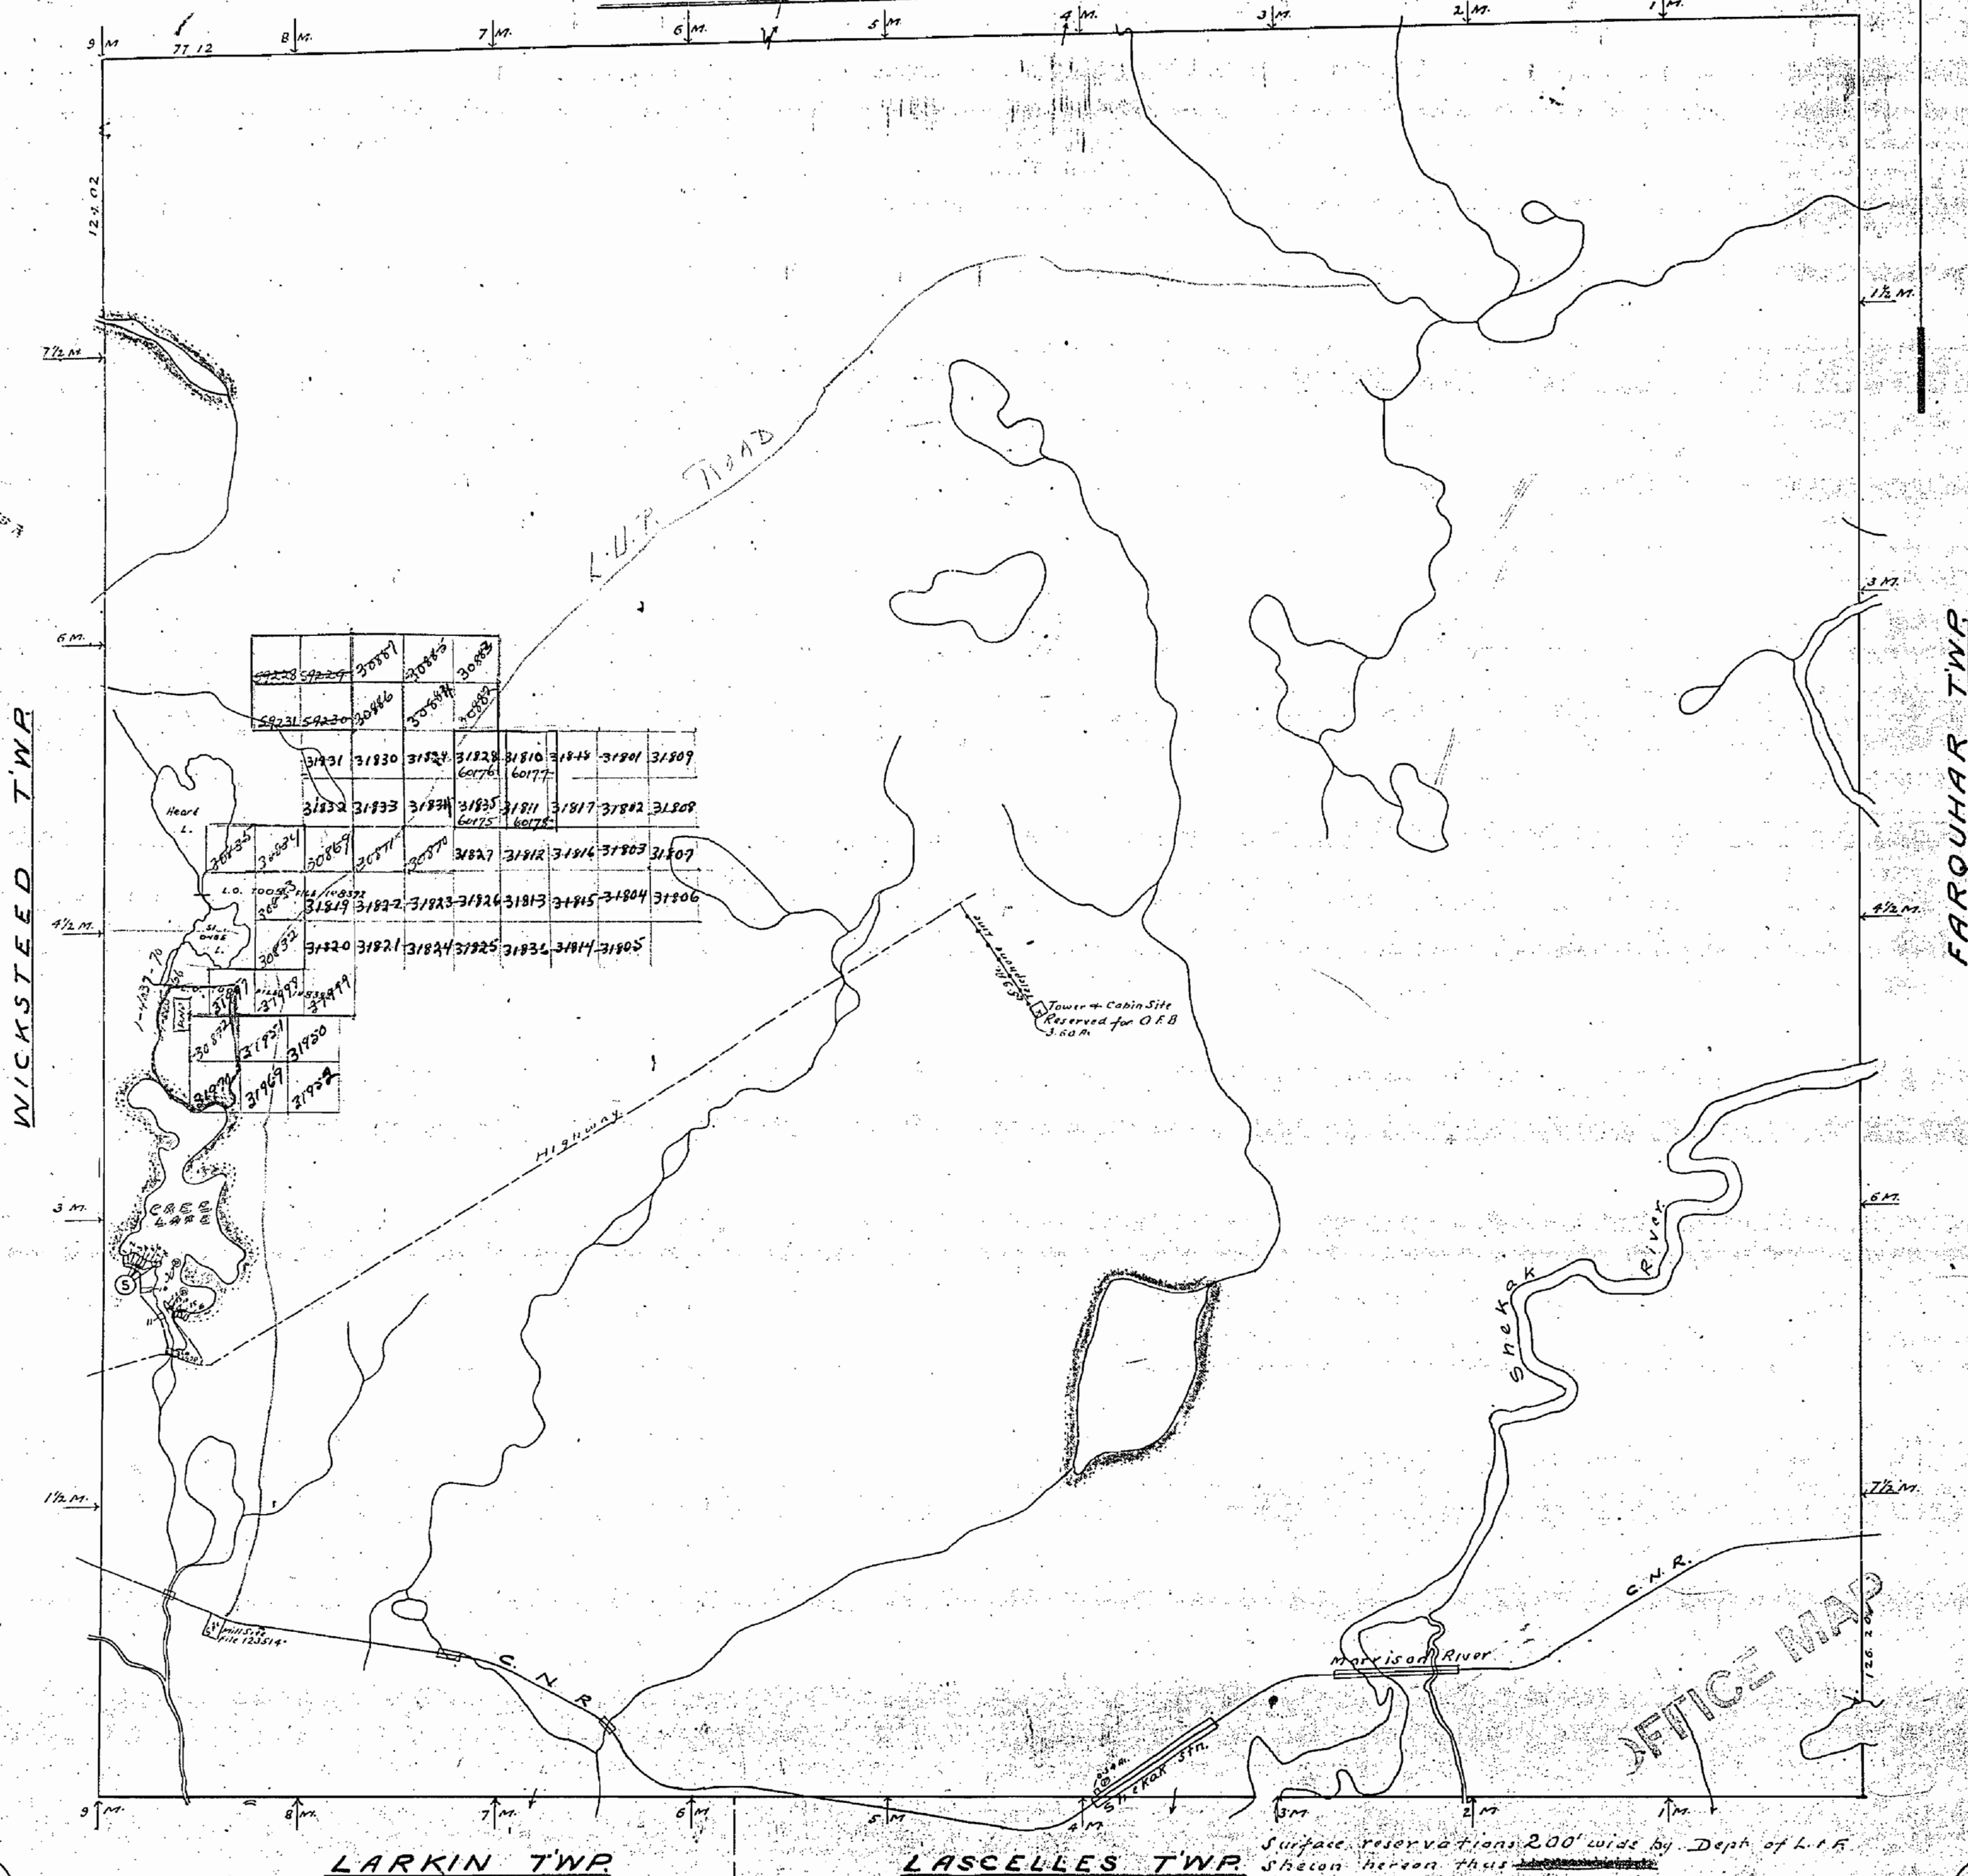

WICKSTEED TWP.

FARQUHAR TWP.

LARKIN TWP.

LASCELLES TWP.


OFFICE MAP

M.1268

OFFICE MAP


PLAN OF
HAIG TWP.
SAULT STE. MARIE MINING DIVISION.
DISTRICT OF ALGOMA.

Scale, 40 chains to an inch.

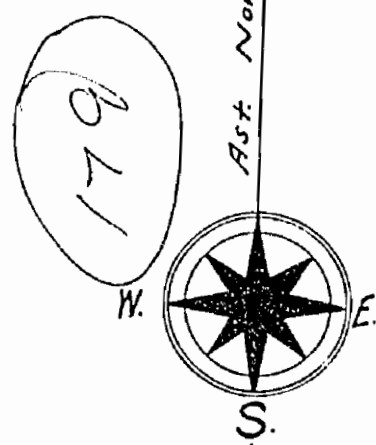

WICKSTEED TWP

FARQUHAR TWP

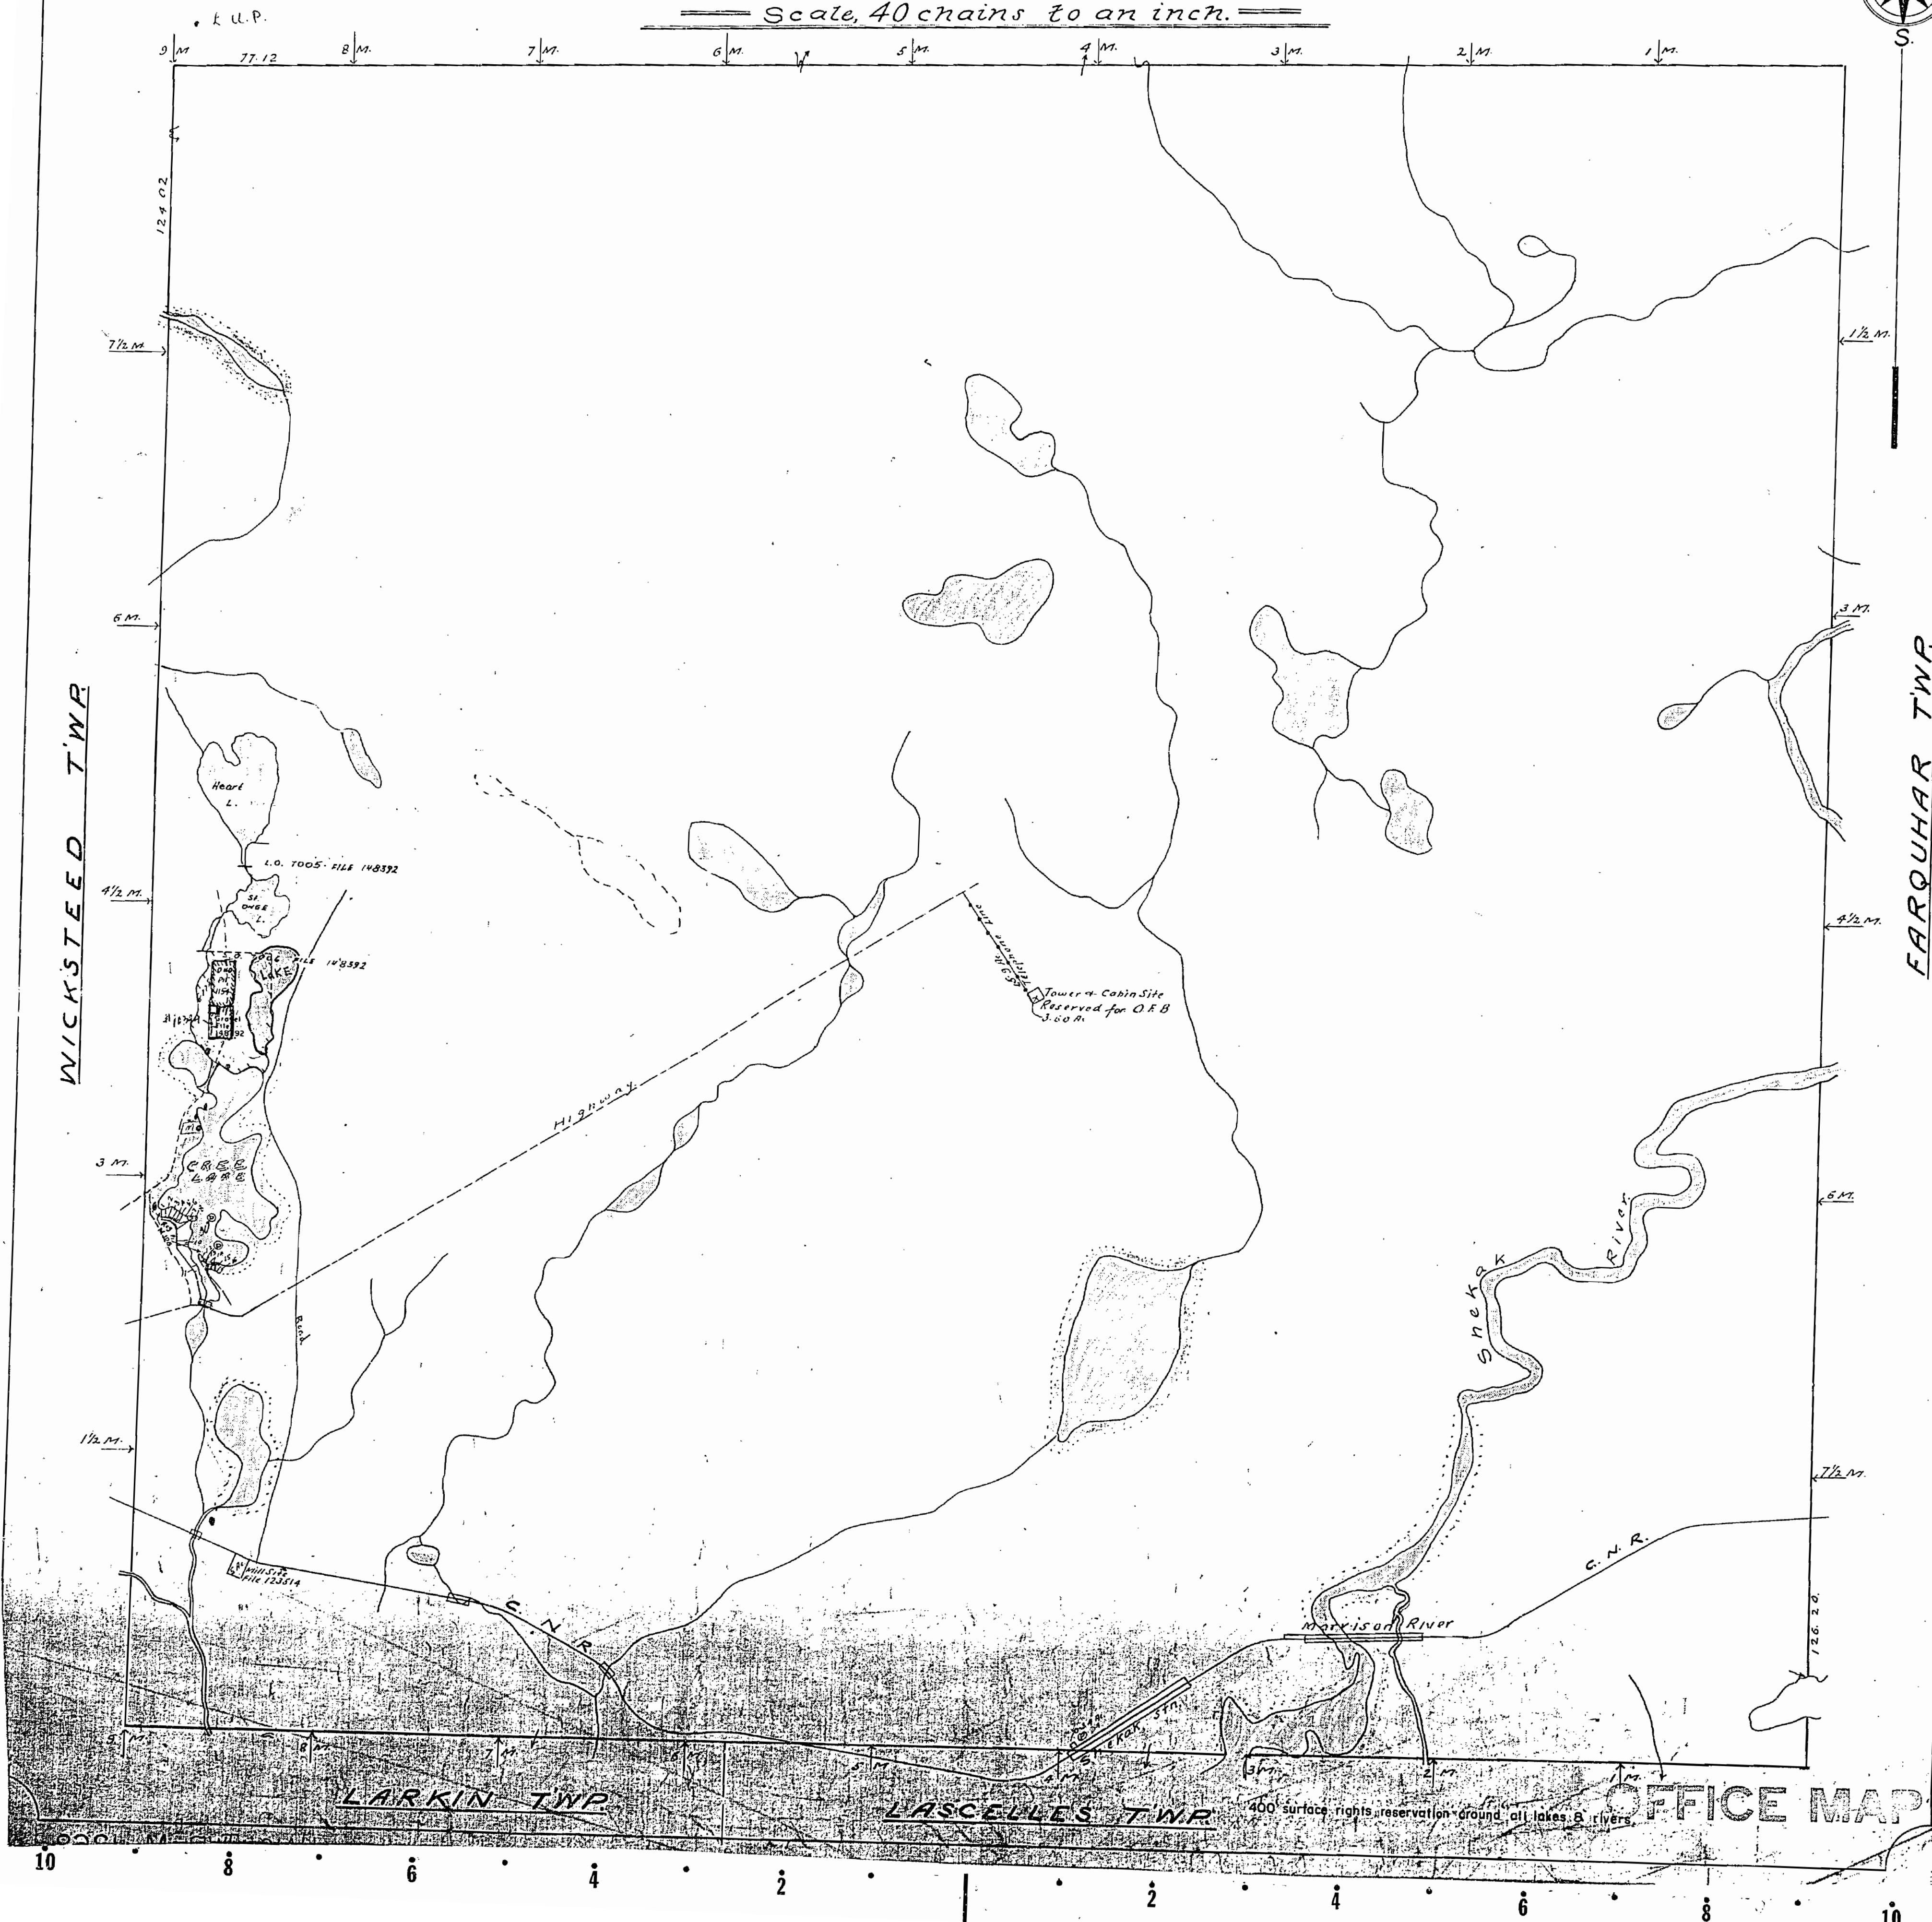


REFERENCES

AREAS WITHDRAWN FROM DISPOSITION

MRO	MINING RIGHTS ONLY			
SRO	SURFACE RIGHTS ONLY			
M & S	MINING AND SURFACE RIGHTS			
Drawn by	Checked by	Date	Disposition	File

NEWLANDS TWP G-

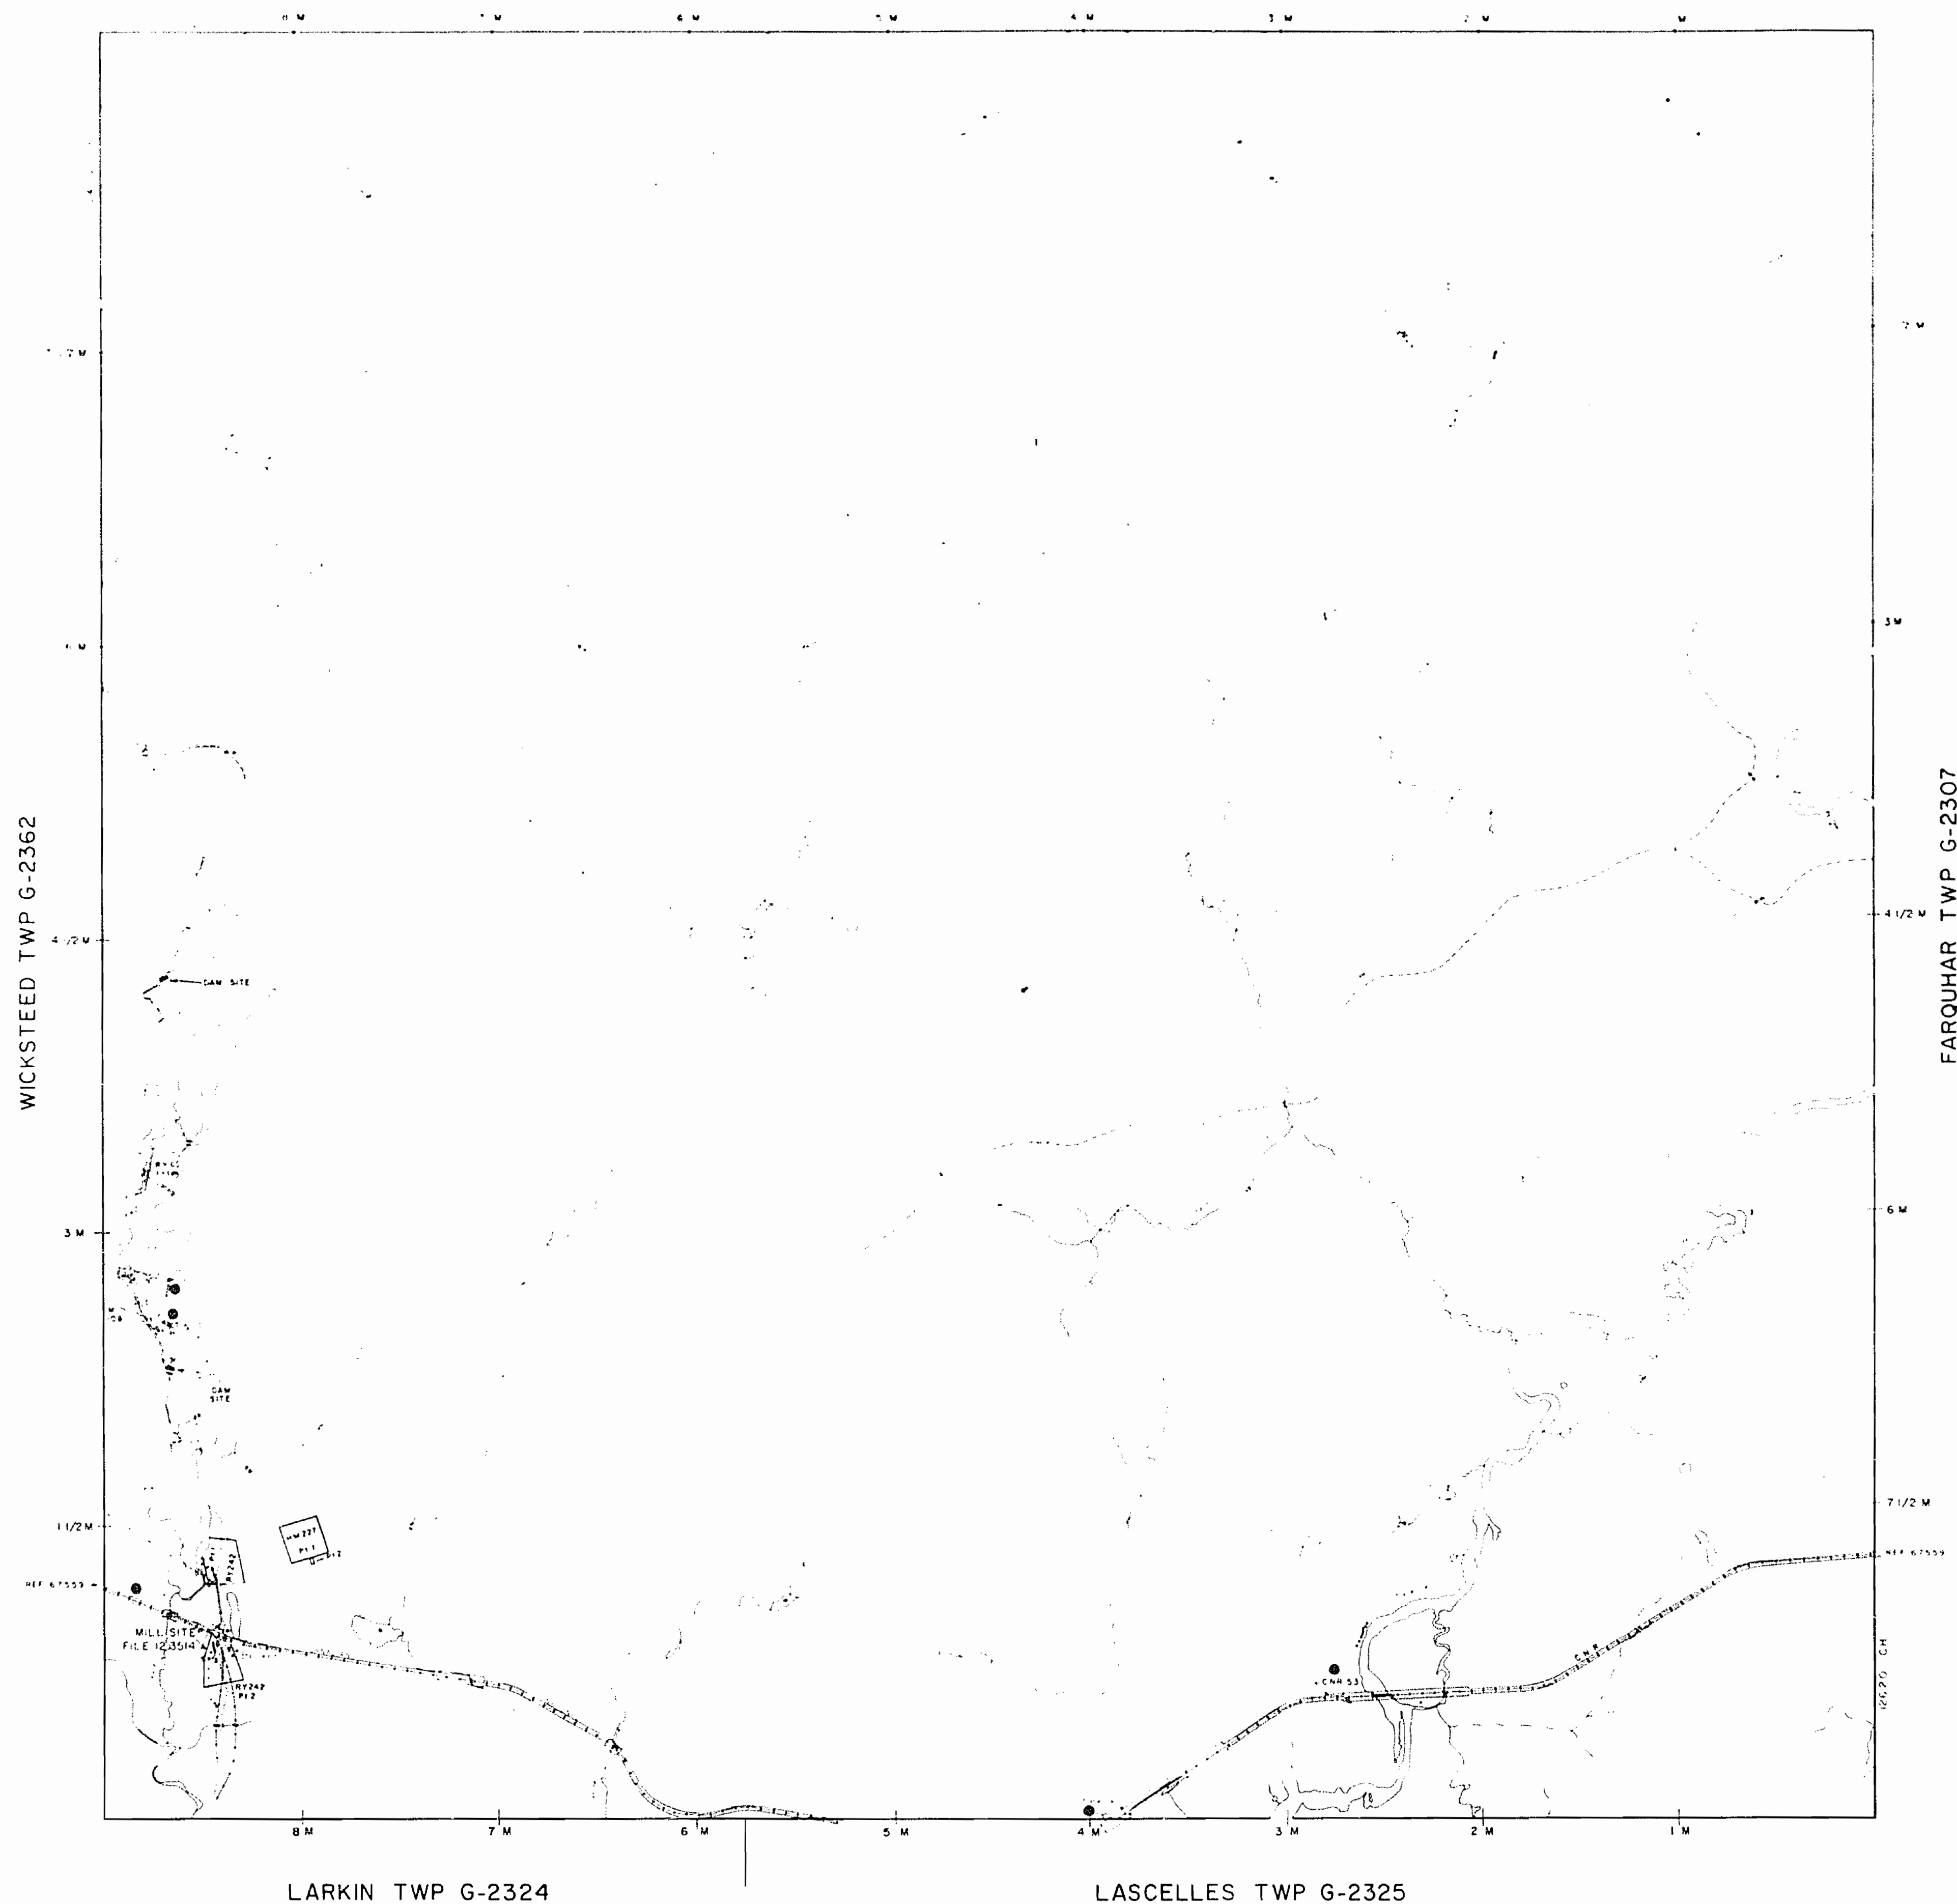

LEGEND


HIGHWAY AND RAILROAD	
OTHER ROAD	
TRAIL	
SURVEYED LINES	
TOWNSHIP BASE LINES ETC	
LOTS MINING CLAIMS PARCELS ETC	
UNSURVEYED LINES	
LOT LINES	
PARCEL BOUNDARY	
MINING CLAIMS ETC	
RAILWAY AND RIGHT OF WAY	
UTILITY LINES	
NONPERMANENT STREAM	
FLOODING OR FLOODING RIGHTS	
SUBDIVISION OR COMPOSITE PLAN	
RESERVATIONS	
ORIGINAL SHORELINE	
MARSH OR MUSKIE	
MINES	
TRAVERSE MONUMENT	

DISPOSITION OF CROWN LANDS

TYPE OF DOCUMENT	SYMBOL
PATENT SURFACE & MINING RIGHTS	●
SURFACE RIGHTS ONLY	○
MINING RIGHTS ONLY	○
LEASE SURFACE & MINING RIGHTS	■
SURFACE RIGHTS ONLY	■
MINING RIGHTS ONLY	■
LICENCE OF OCCUPATION	▼
ORDER IN COUNCIL	OC
RESERVATION	○
CANCELLED	○
SAND & GRAVEL	○

NOTE: MINING RIGHTS IN PARCELS PATENTED PRIOR TO MAY 6 1913 VESTED IN ORIGINAL PATENTEE BY THE PUBLIC LANDS ACT R.S.O. 1970 CHAP. 300 SEC. 63 SUBSEC. 1

SCALE 1 INCH = 40 CHAINS

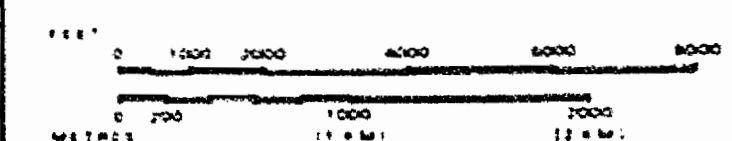

TOWNSHIP

HAIG

M.N.R. ADMINISTRATIVE DISTRICT


HEARST

MINING DIVISION

PORCUPINE

LAND TITLES / REGISTRY DIVISION

ALGOMA

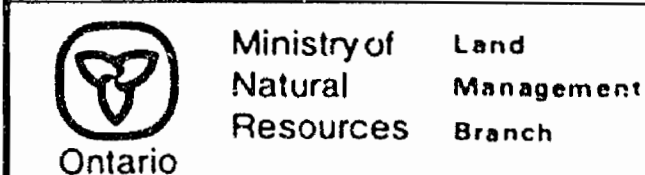

Date MARCH, 1984

Number

G-2314