


ZONE 17
MOFFAT TOWNSHIP
BLEWETT TOWNSHIP
MARSHAY TOWNSHIP
Misty Lake
Lower
Oshkegami Lake
Opikinimika Lake
Pheasant Lake
19843
Meteor
Lake
Jen Lake
Opikinimika
Beulah Lake
Monday Lake
Sandplain Lake
Beaver Dam
Shoofly Lake
Pazhig Lake
C.N.R. 100 N.W.
470000mE
485000mE
5M
4M
3M
2M
1M
ZONE 17

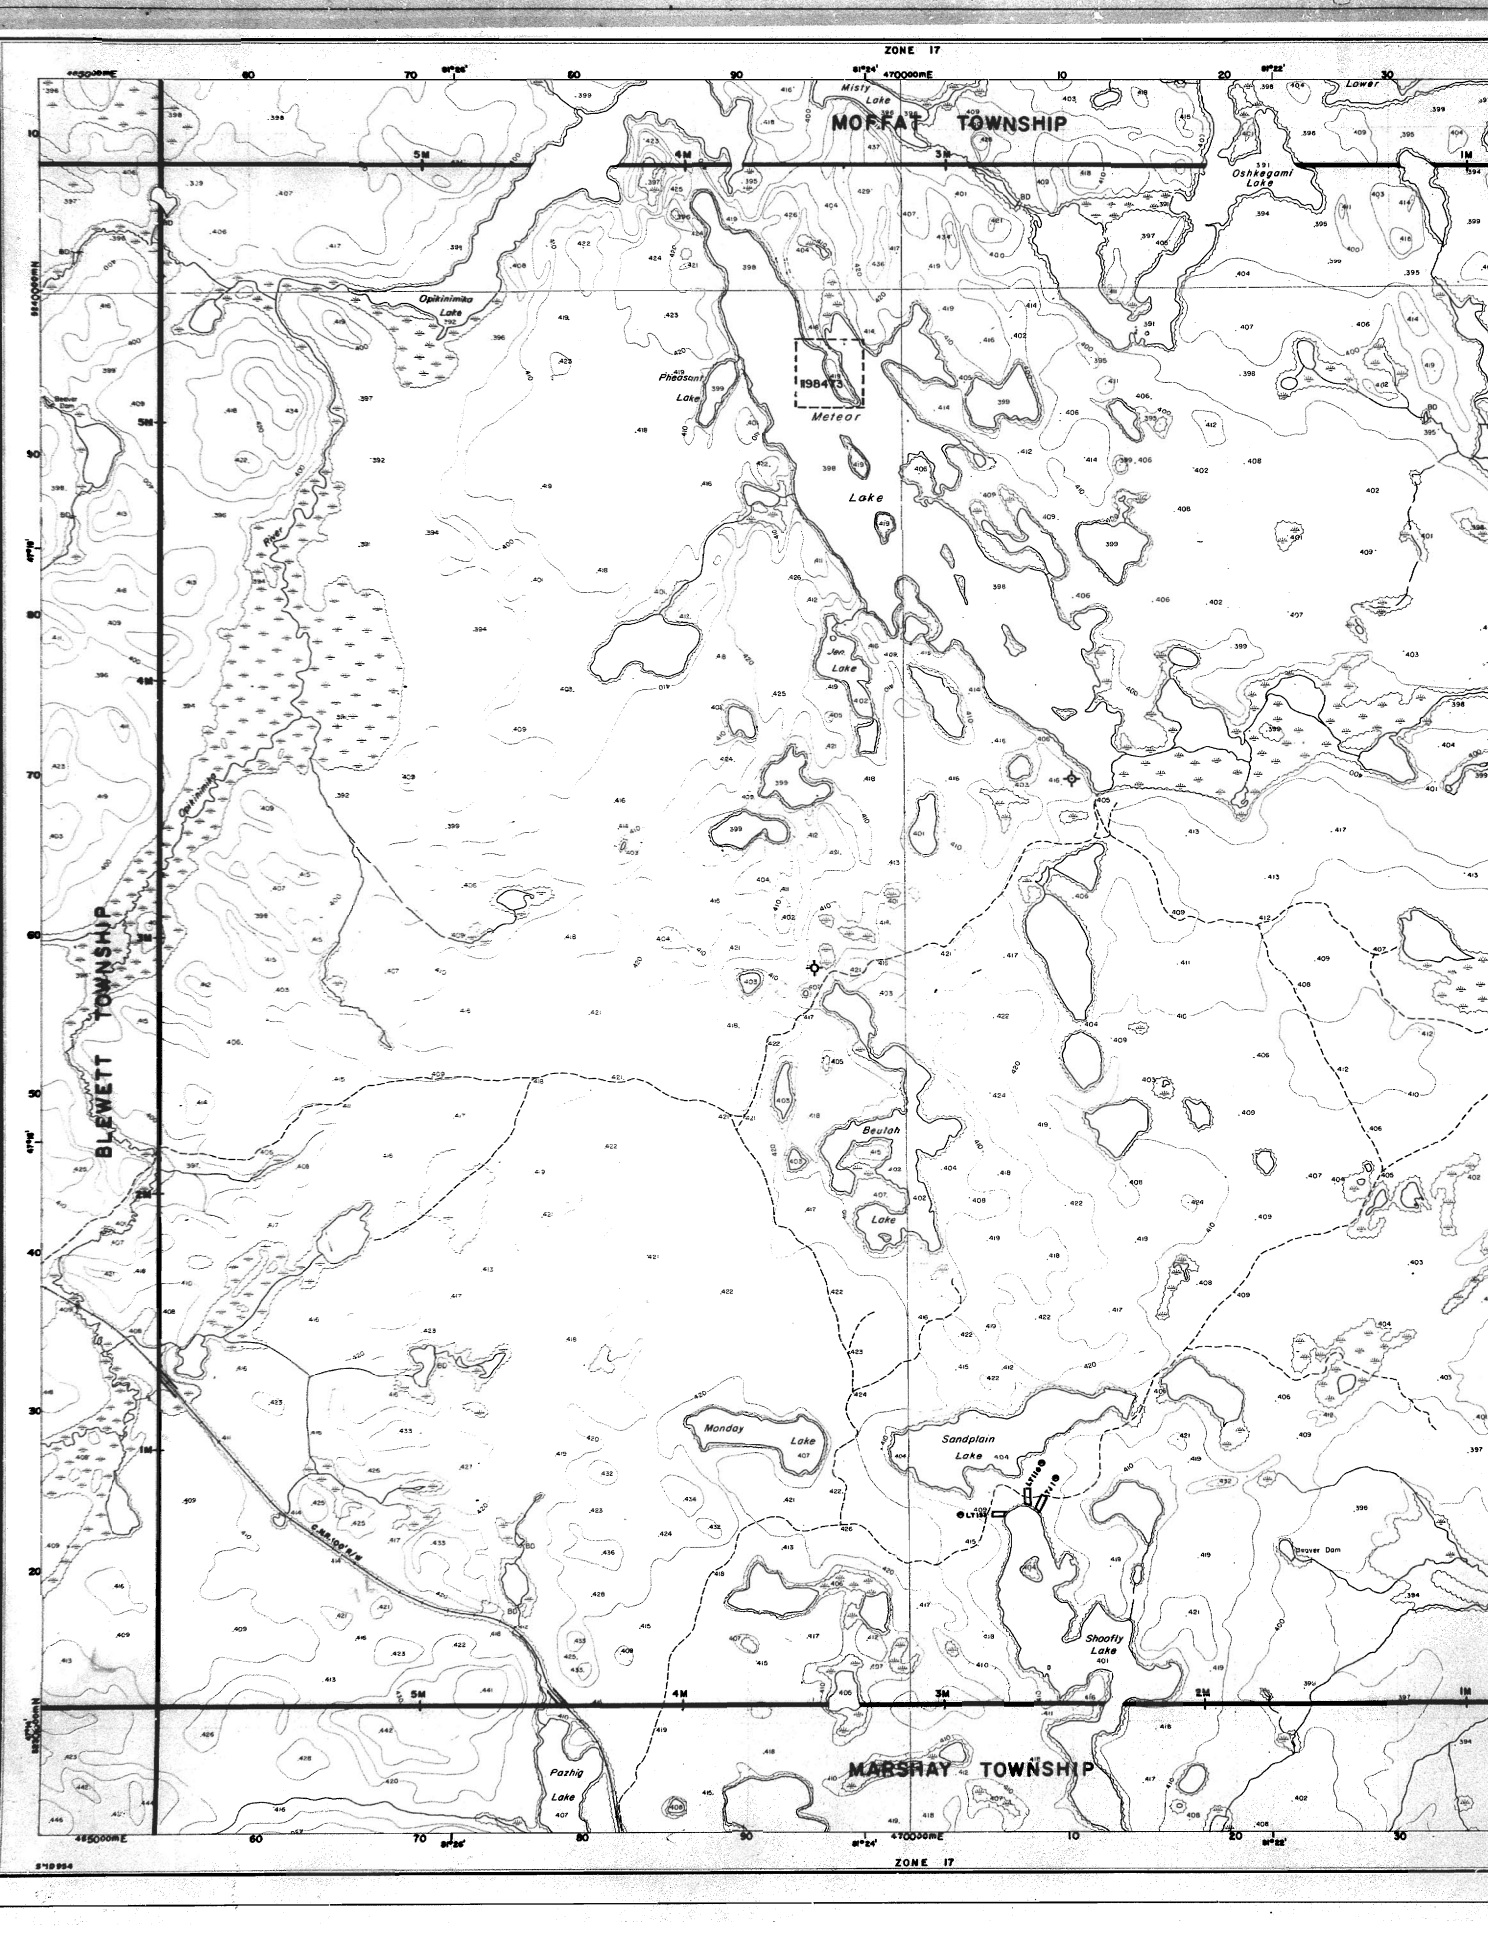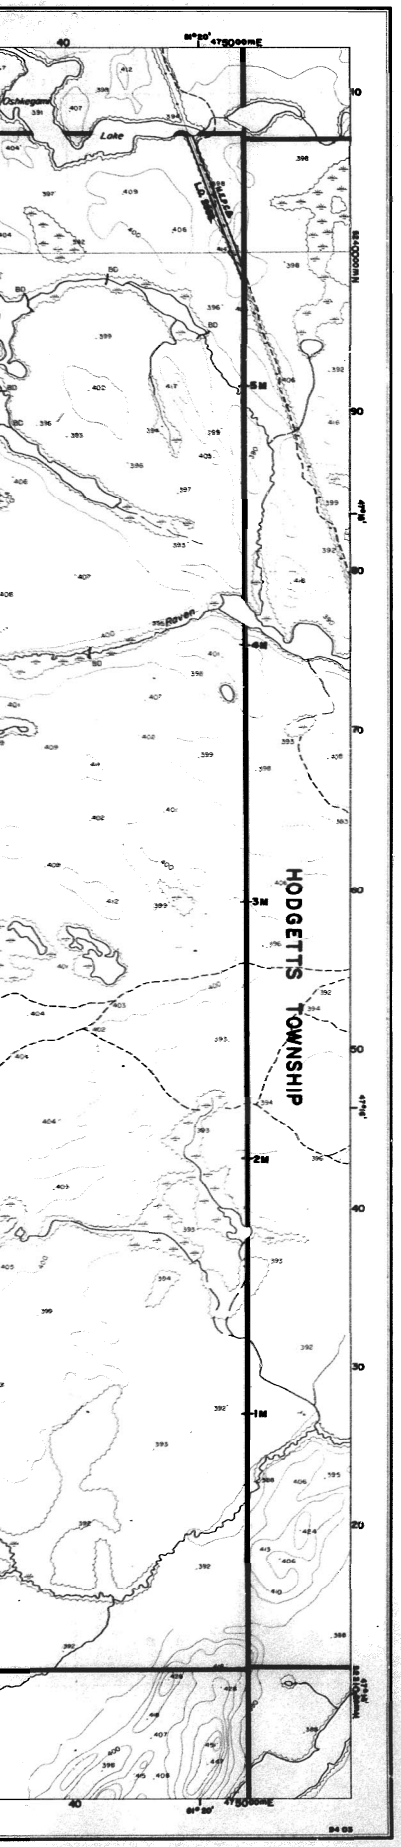

Ontario

Ministry of Natural Resources

Ministry of Northern Development and Mines

REVISED SERVICE MARCH 22 1984

DATE OF ISSUE
2 1984
SUDBURY
MINING RECORDER'S OFFICE

INDEX TO LAND DISPOSITION

PLAN

G-954

TOWNSHIP

BEULAH

M.N.R. ADMINISTRATIVE DISTRICT

TIMMINS

MINING DIVISION

SUDBURY

LAND TITLES / REGISTRY DIVISION

SUDBURY

Scale 1:20 000

Metres 1000 0 1000 2000 Metres

Feet 1000 0 1000 2000 3000 4000 5000 6000 7000 8000 9000 10000 Feet

Contour Interval 10 Metres

SYMBOLS

Boundary
- Township, Meridian, Baseline
- Road allowance; surveyed
- shoreline
- Lot/Concession; surveyed
- unsurveyed
- Parcel; surveyed
- unsurveyed
- Right-of-way; road
- railway
- utility
- Reservation
- Cliff, Pit, Pile
- Contour (20)
- Interpolated
- Approximate
- Depression
- Control point (horizontal)
- Flooded land
- Mine head frame
- Pipeline (above ground)
- Railway; single track
- double track
- abandoned
- Road; highway, county, township
- access
- trail, bush
- Shoreline (original)
- Transmission line
- Wooded area

DISPOSITION OF CROWN LANDS

Patent
- Surface & Mining Rights
- Surface Rights Only
- Mining Rights Only

Lease
- Surface & Mining Rights
- Surface Rights Only
- Mining Rights Only

Licence of Occupation

Order-in-Council OC

Cancelled

Reservation

Sand & Gravel

LAND USE PERMIT

AREAS WITHDRAWN FROM DISPOSITION

SRO - Mining Rights Only
SRO - Surface Rights Only
M + S - Mining and Surface Rights

Description	Order No.	Date	Disposition	File

THE INFORMATION THAT APPEARS ON THIS MAP HAS BEEN COMPILED FROM VARIOUS SOURCES, AND ACCURACY IS NOT GUARANTEED. THOSE WISHING TO STAKE MINING CLAIMS SHOULD CONSULT WITH THE MINING RECORDER, MINISTRY OF NORTHERN DEVELOPMENT AND MINES, FOR ADDITIONAL INFORMATION ON THE STATUS OF THE LANDS SHOWN HEREON.

Map base and land disposition drafting by Surveys and Mapping Branch, Ministry of Natural Resources.

The disposition of land, location of lot fabric and parcel boundaries on this index was compiled for administrative purposes only.


G-954

BEULAH TWP.

G-954

661

Surface rights
Mine reserv

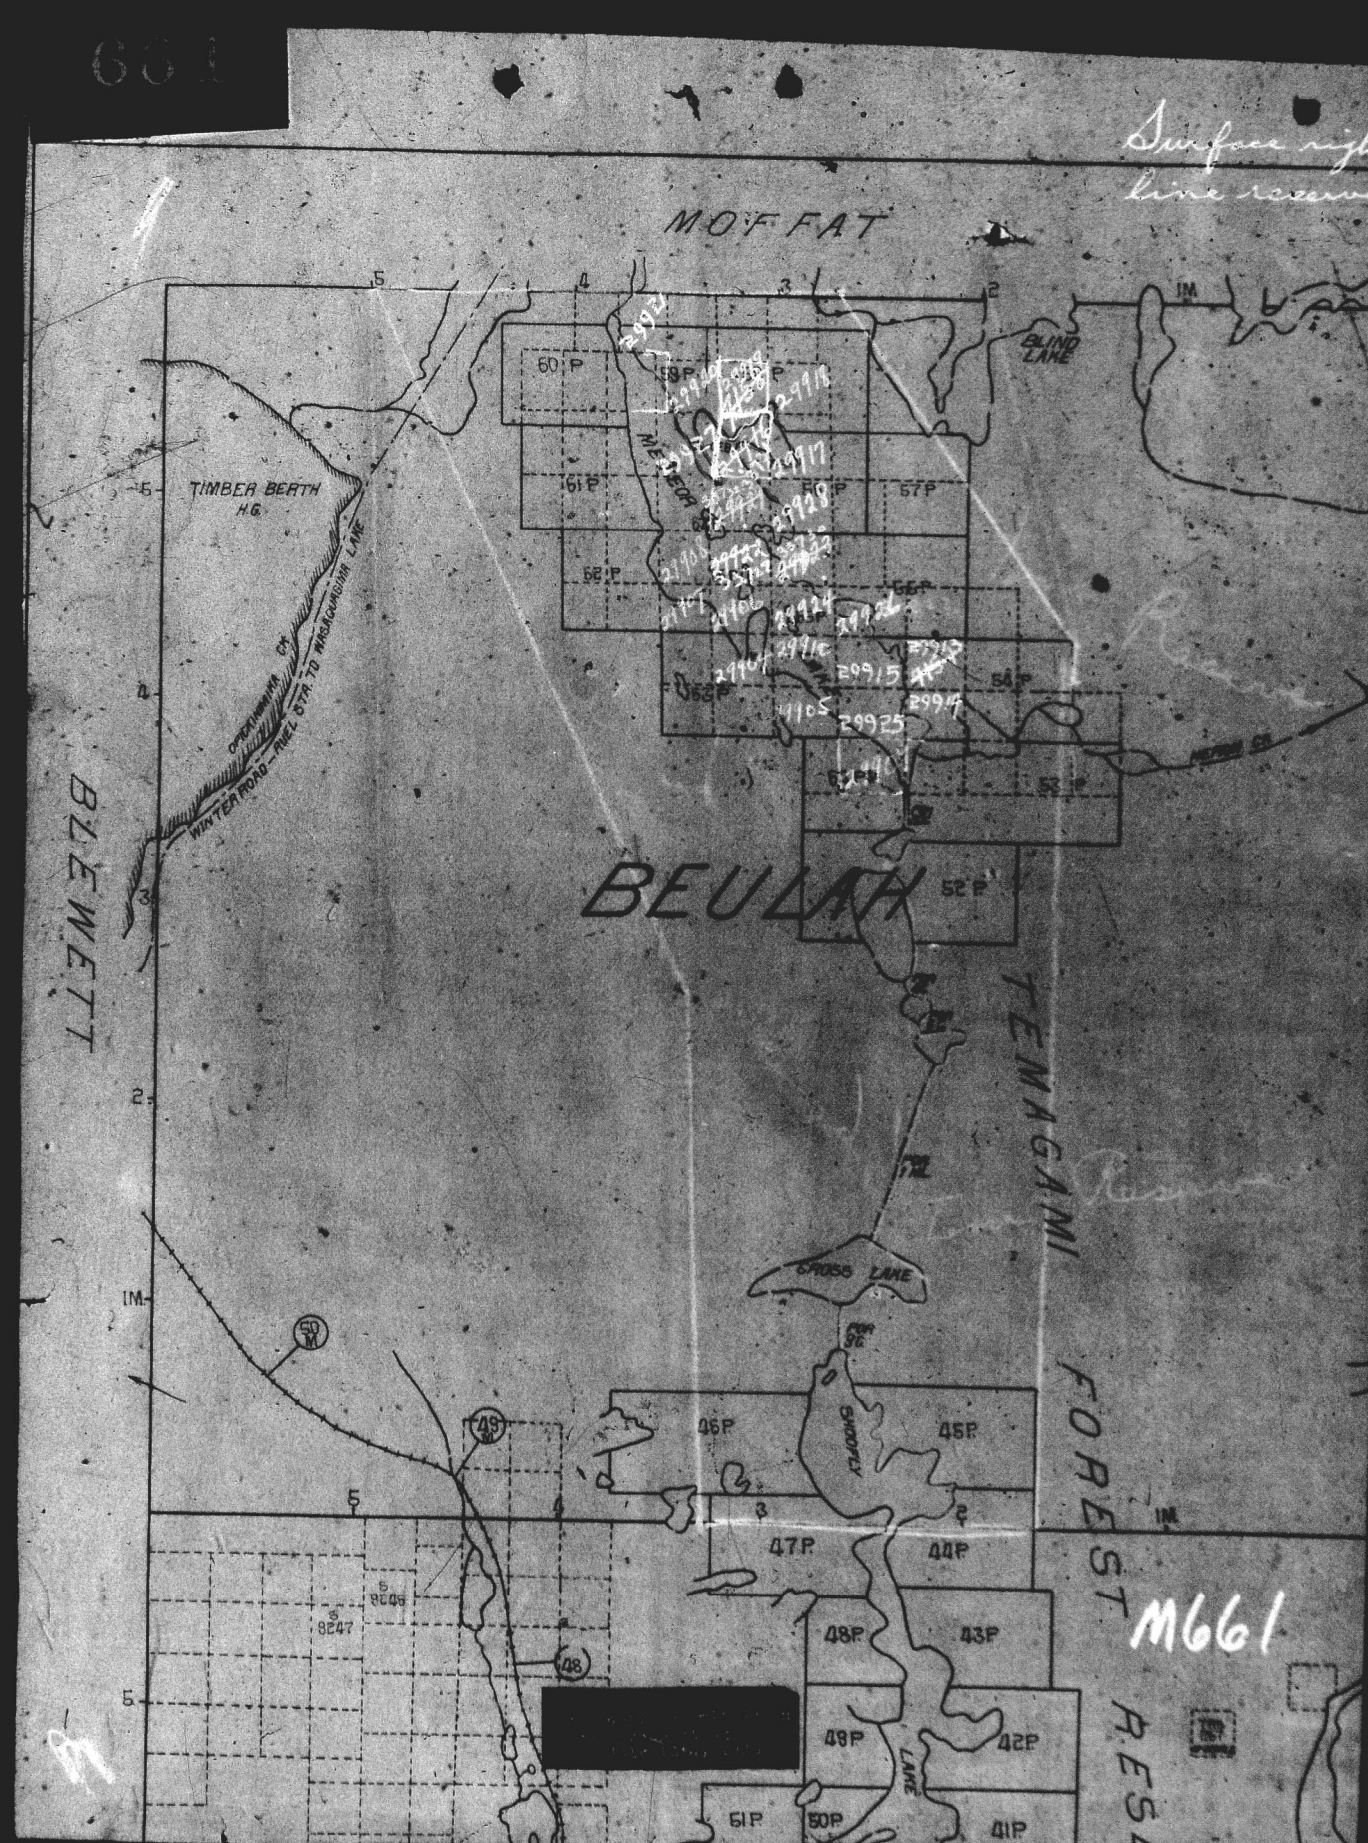

M661

661


PLAN OF M-661 Old

BEULAH TWP.

SUDBURY MINING DIVISION.

DISTRICT OF SUDBURY E. part of Twp

—Scale 40 chains to an inch.— New Rs

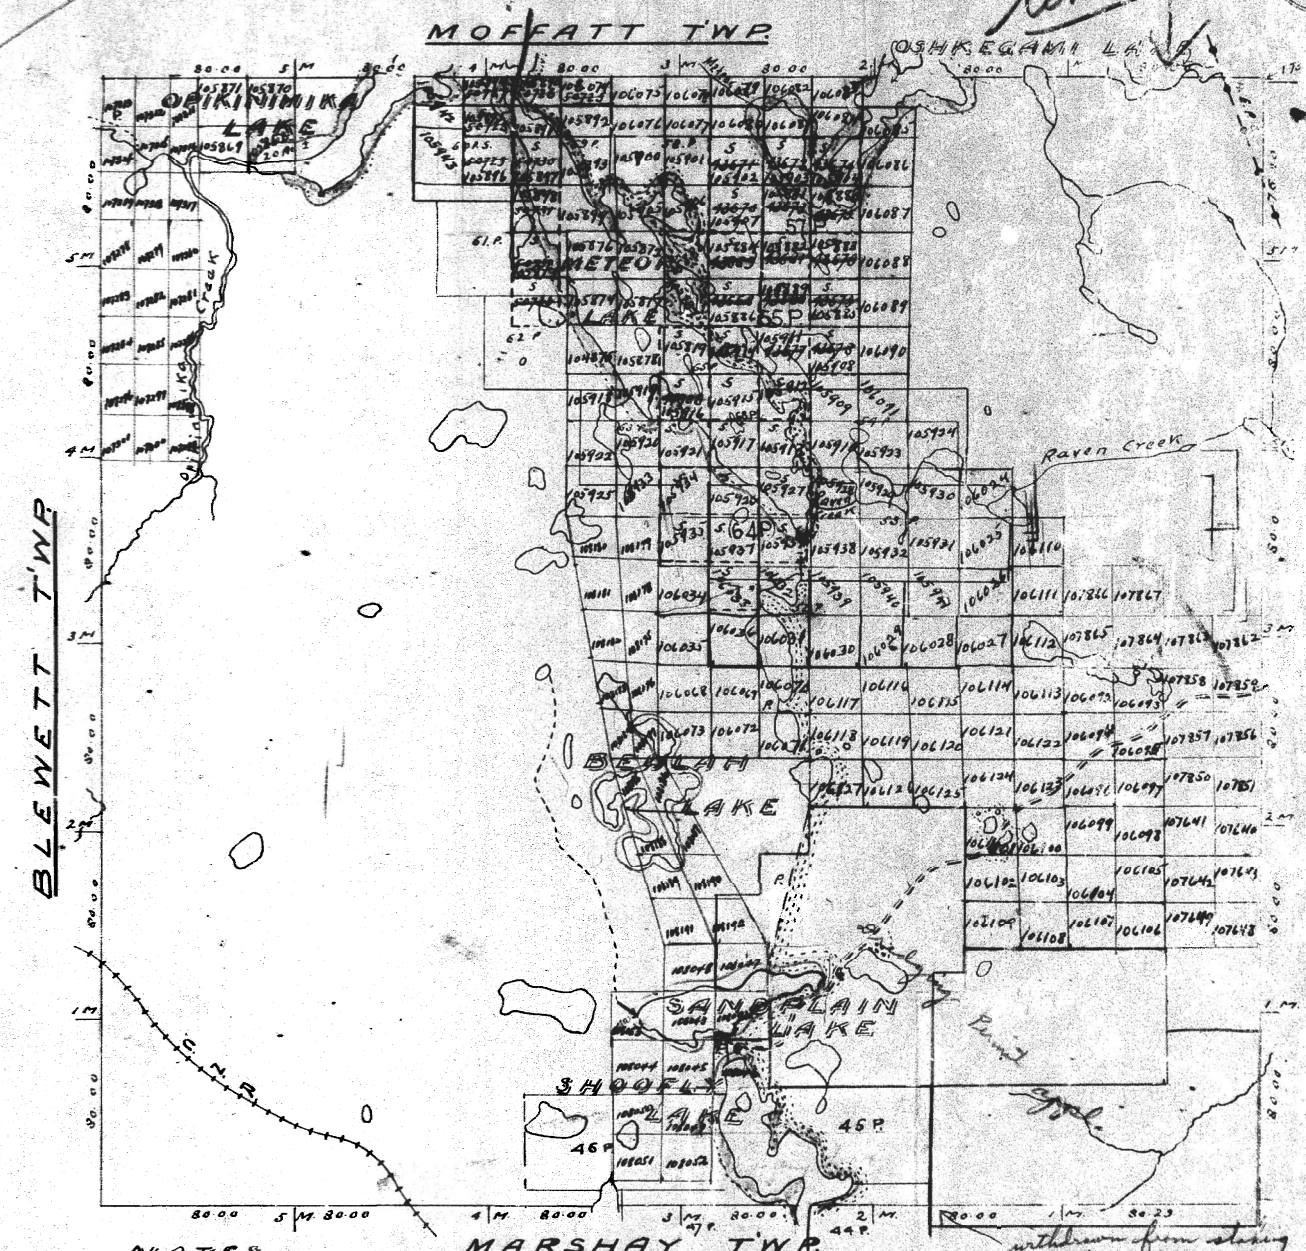

NOTES

Railways, Shewn
Paved Highways
Gravel
Highway Route No.
Other Roads
Trails & Paths
Telephone & Telegraph Lines
Electric Power Lines
Surface reservations by Dept. of L. & F. 200' wide Shewn hereon & thus
Western boundary of Timagami Forest Reserve

Non-perennial Streams
Bridges
Buildings
Swamps
Areas marked ① as Patented
② " Leased
③ " Held under Licence of Occupation

withdrawn from staking
See Notation letter
June 16/58

BEULAH TWP



MOFFAT
BEULAH
TEMAGAMI
BLEWETT
M661

661

BEULAH


DISTRICT OF SUDBURY.

SCALE 40 CHAINS-1INCH.

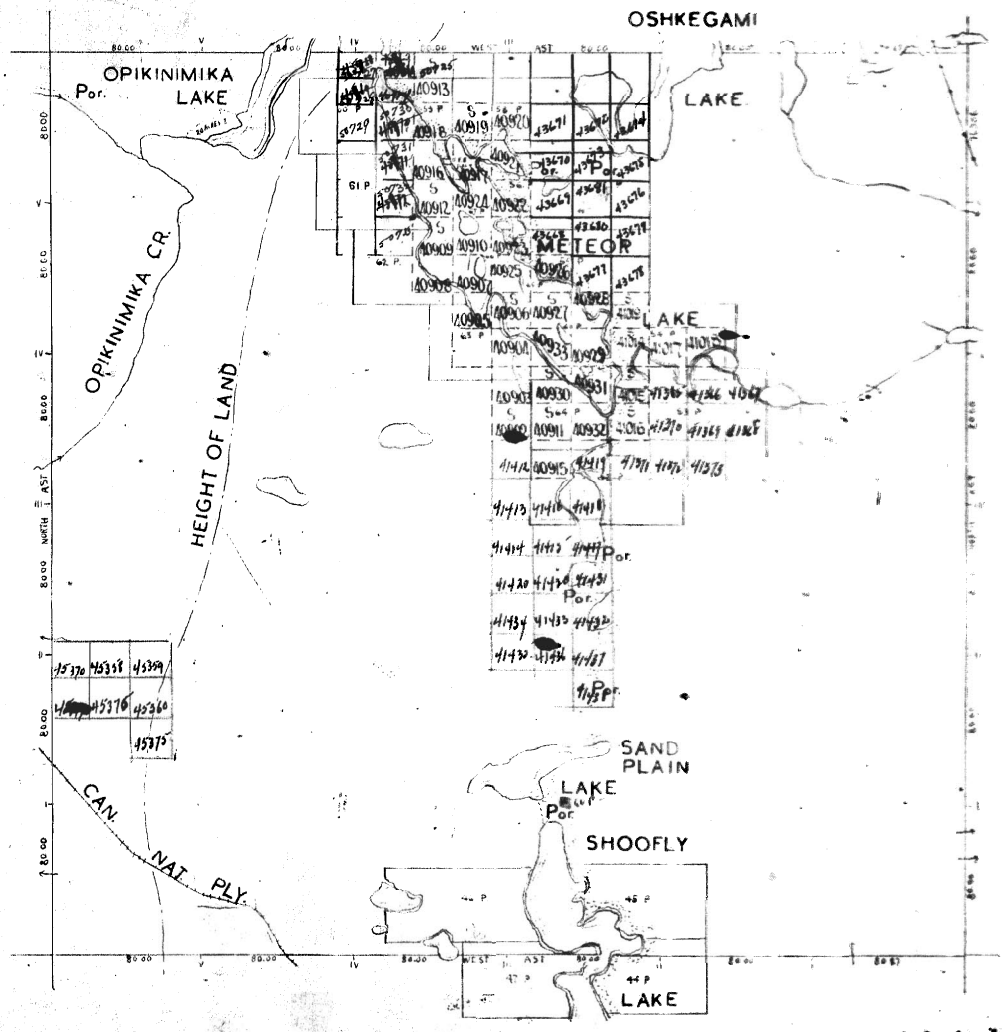

M661

S. 28. BEULAH.
S. 28. BEULAH.

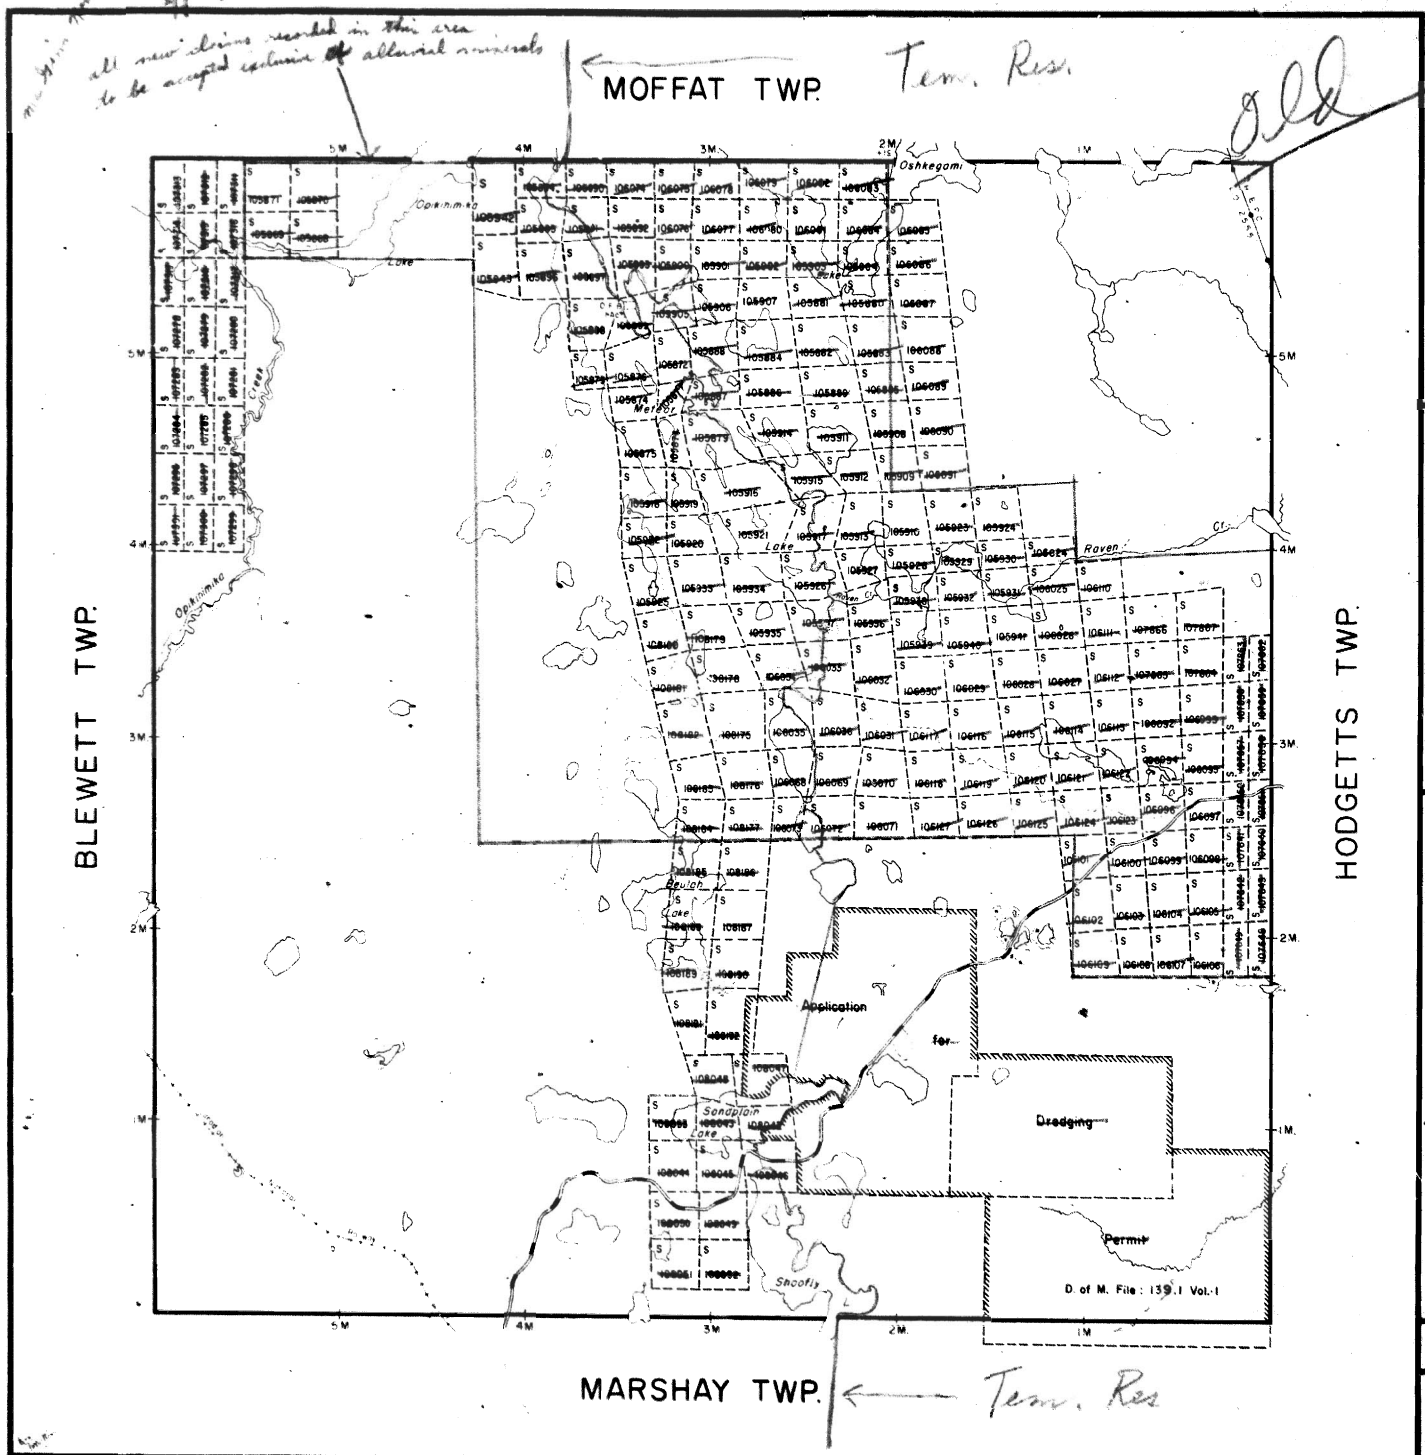

THE TOWNSHIP OF BEULAH

DISTRICT OF SUDBURY

SUDBURY MINING DIVISION

SCALE: 1-INCH=40 CHAINS

LEGEND

PATENTED LAND	(P)
CROWN LAND SALE	C.S.
LEASES	(L)
LOCATED LAND	Loc.
LICENSE OF OCCUPATION	L.O.
MINING RIGHTS ONLY	M.R.O.
SURFACE RIGHTS ONLY	S.R.O.
ROADS	
IMPROVED ROADS	
KING'S HIGHWAYS	
RAILWAYS	
POWER LINES	
MARSH OR MUSKEG	
MINES	
CANCELLED	C.

NOTES

400' reserve around all lakes and rivers to Dept. of Lands & Forests.


Tem Res remains in part of Twp.

PLAN NO.- M·661

DEPARTMENT OF MINES
— ONTARIO —

661

MOFFAT TWP.

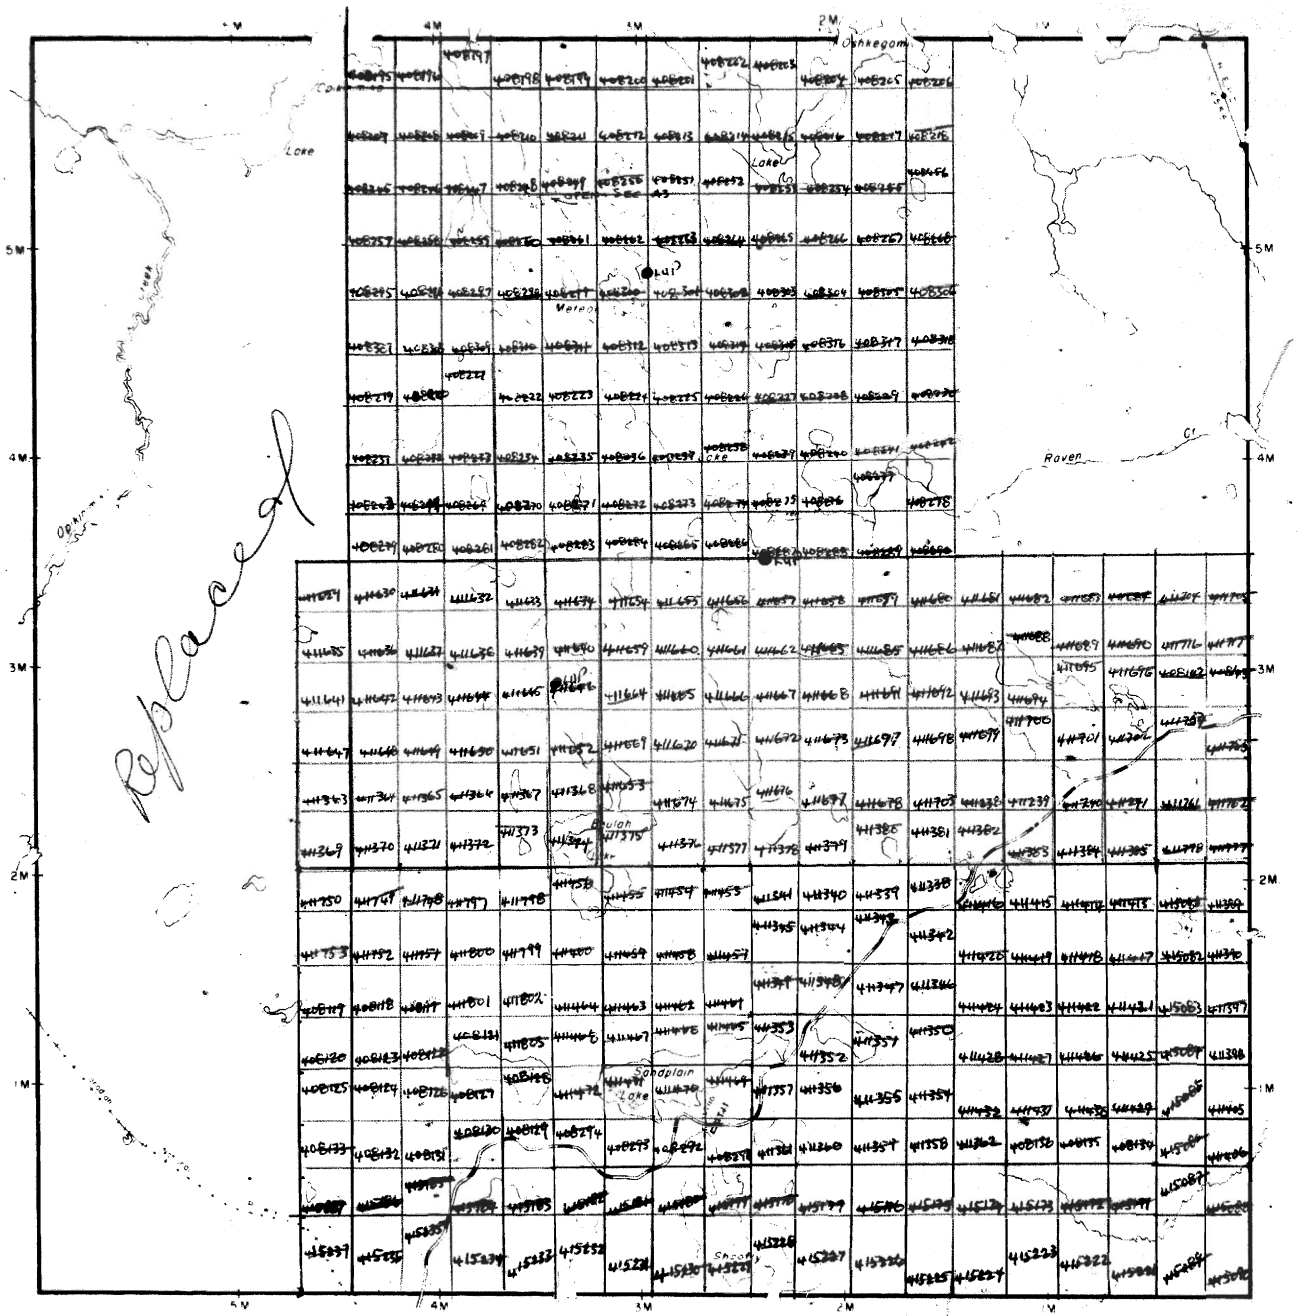

THE TOWNSHIP
OF

BEULAH

DISTRICT OF
SUDBURY

SUDBURY
MINING DIVISION

SCALE: 1-INCH=40 CHAINS

LEGEND

PATENTED LAND	P
CROWN LAND SALE	C.S.
LEASES	L
LOCATED LAND	Loc.
LICENSE OF OCCUPATION	L.O.
MINING RIGHTS ONLY	M.R.O.
SURFACE RIGHTS ONLY	S.R.O.
ROADS	
IMPROVED ROADS	
KING'S HIGHWAYS	
RAILWAYS	
POWER LINES	
MARSH OR MUSKEG	
MINES	
CANCELLED	C.


NOTES


40 ... Surface Rights Reservation around all Lakes and Rivers

LARDER LAKE MINING DIV.
RECEIVED
JAN 2 1974
AM 7 8 9 10 11 12 1 2 3 4 5 6 PM

PLAN NO.- M·661

ONTARIO #13
DEPARTMENT OF MINES
AND NORTHERN AFFAIRS

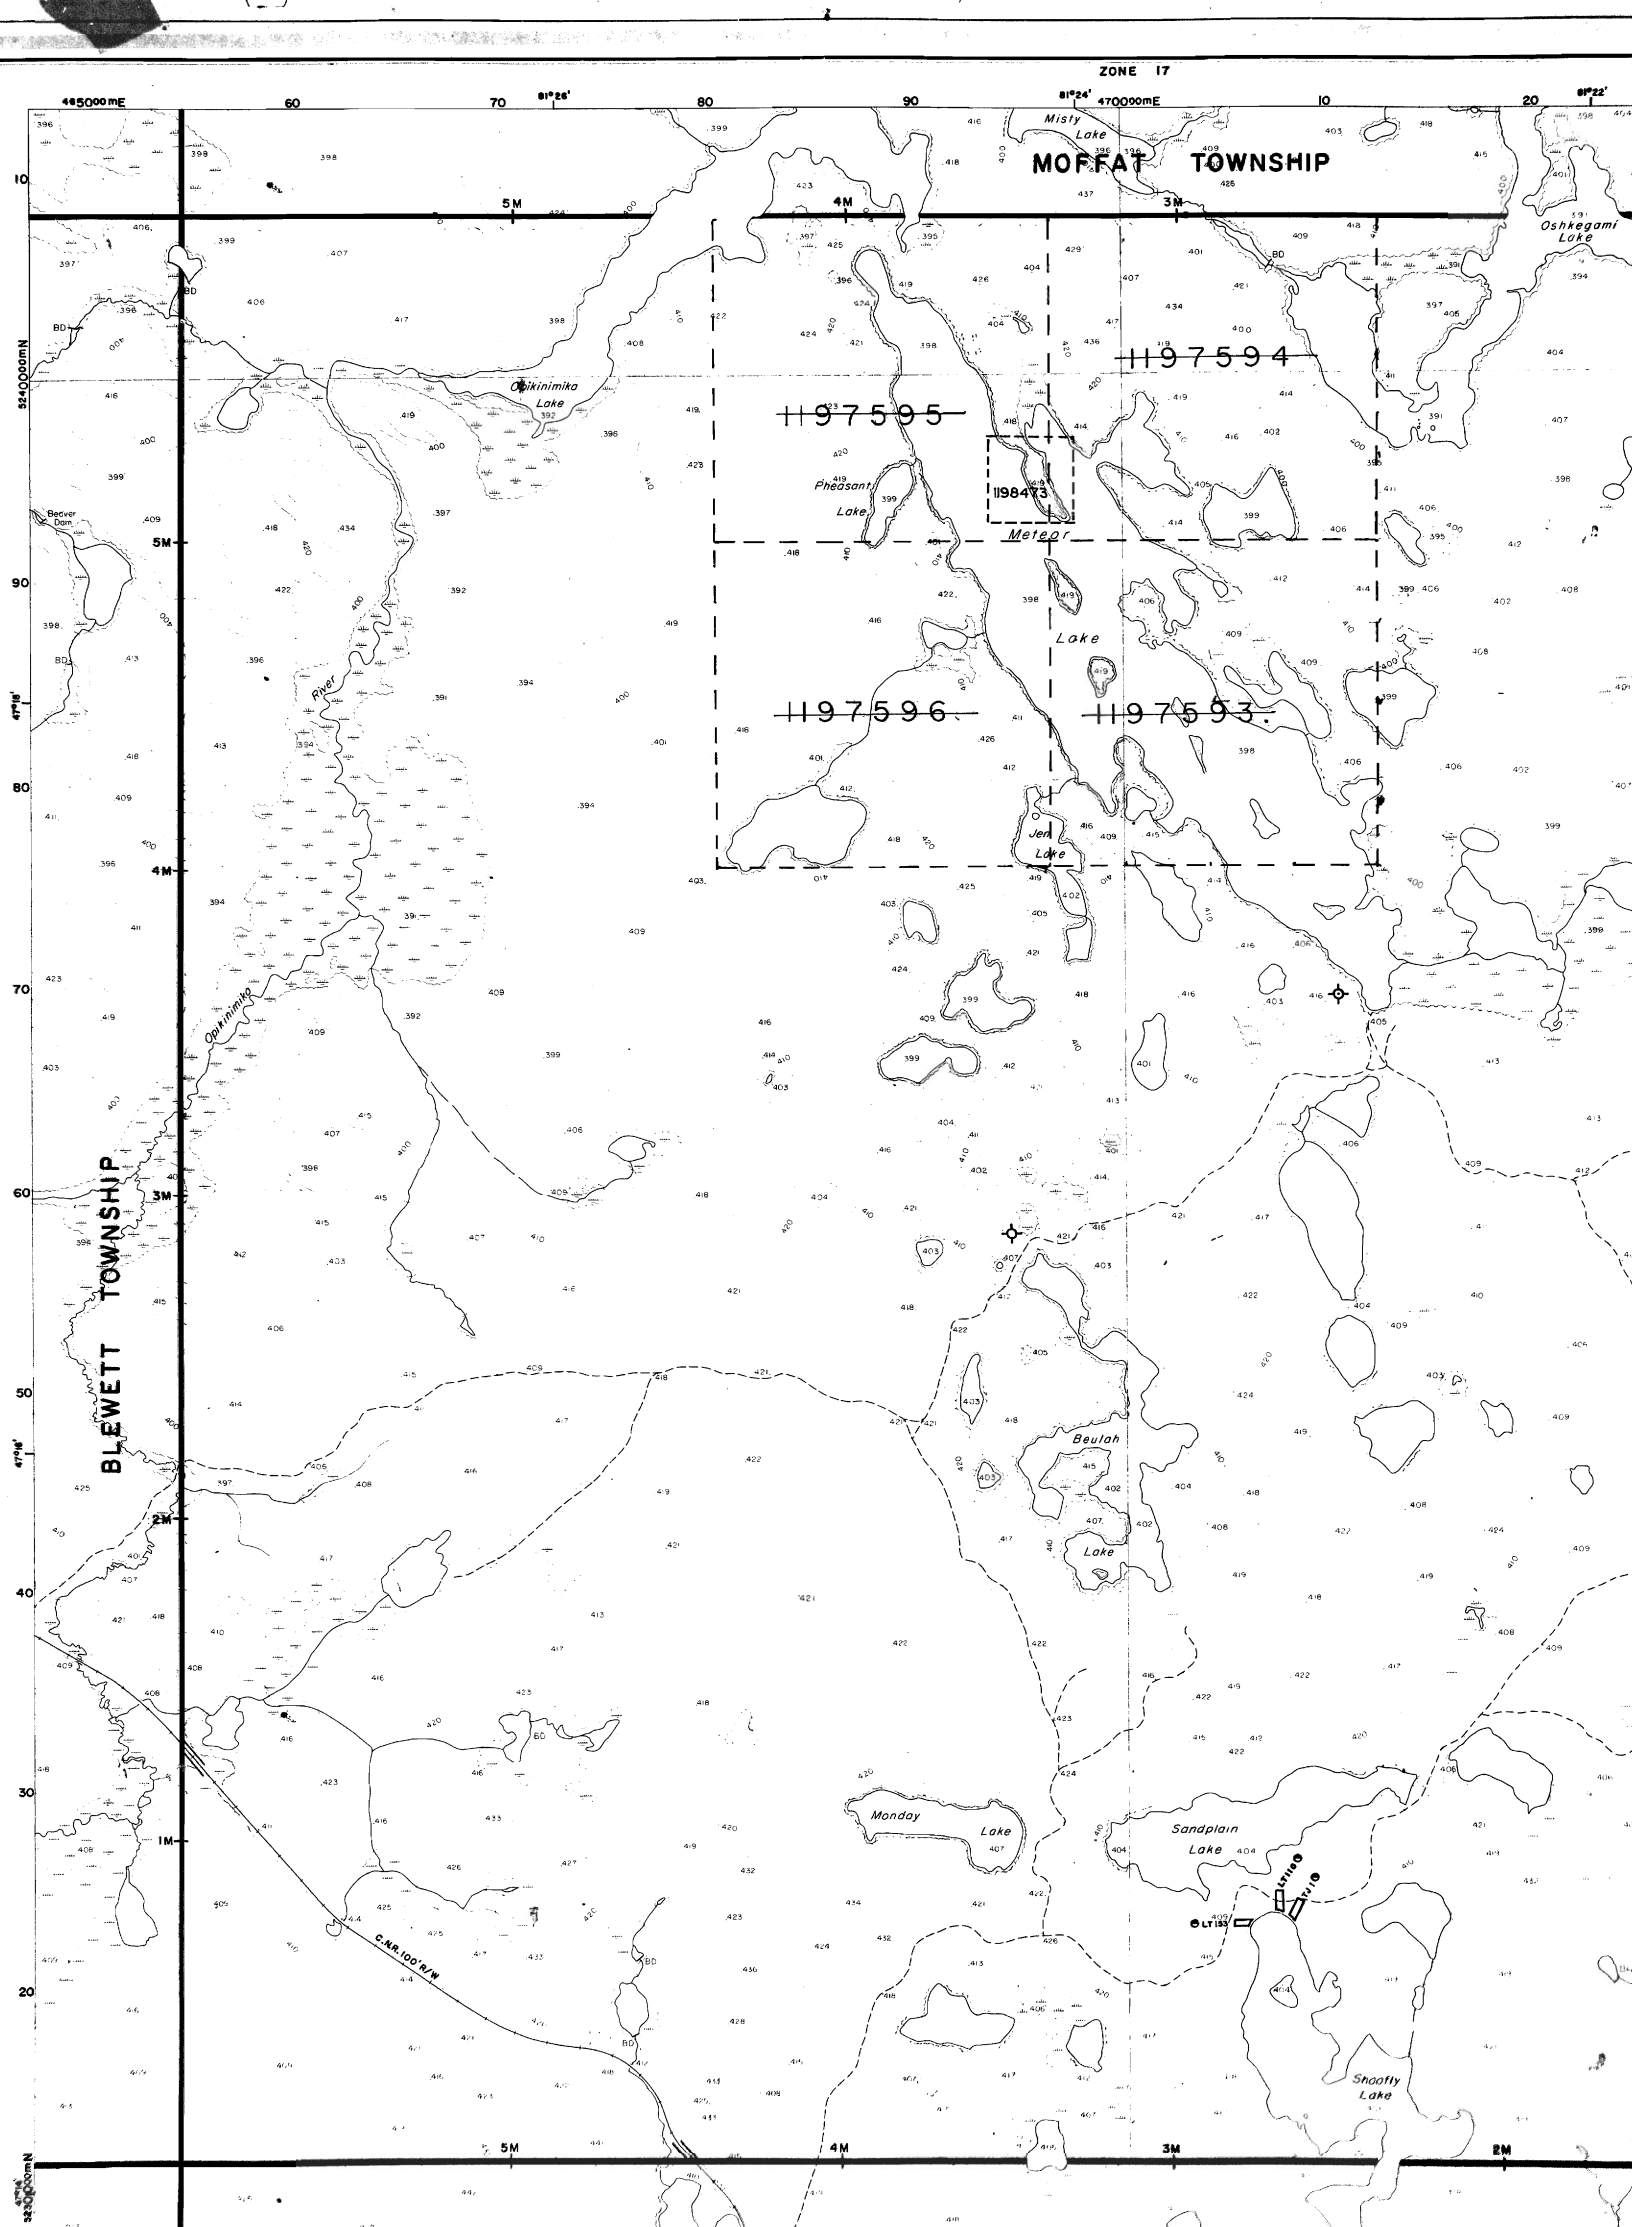
ZONE 17
465000mE
470000mE
MOFFAT TOWNSHIP
BLEWETT TOWNSHIP
Misty Lake
Oshkegami Lake
Opikinimika Lake
Pheasant Lake
Meteor Lake
Jen Lake
Opikinimika River
Beulah Lake
Monday Lake
Sandplain Lake
Shoofly Lake
Beaver Dam
1197594
1197595
1198473
1197596
1197593
C.N.R. 100' R/W
LT116
LT115
LT133
5240000mN
3720000mN

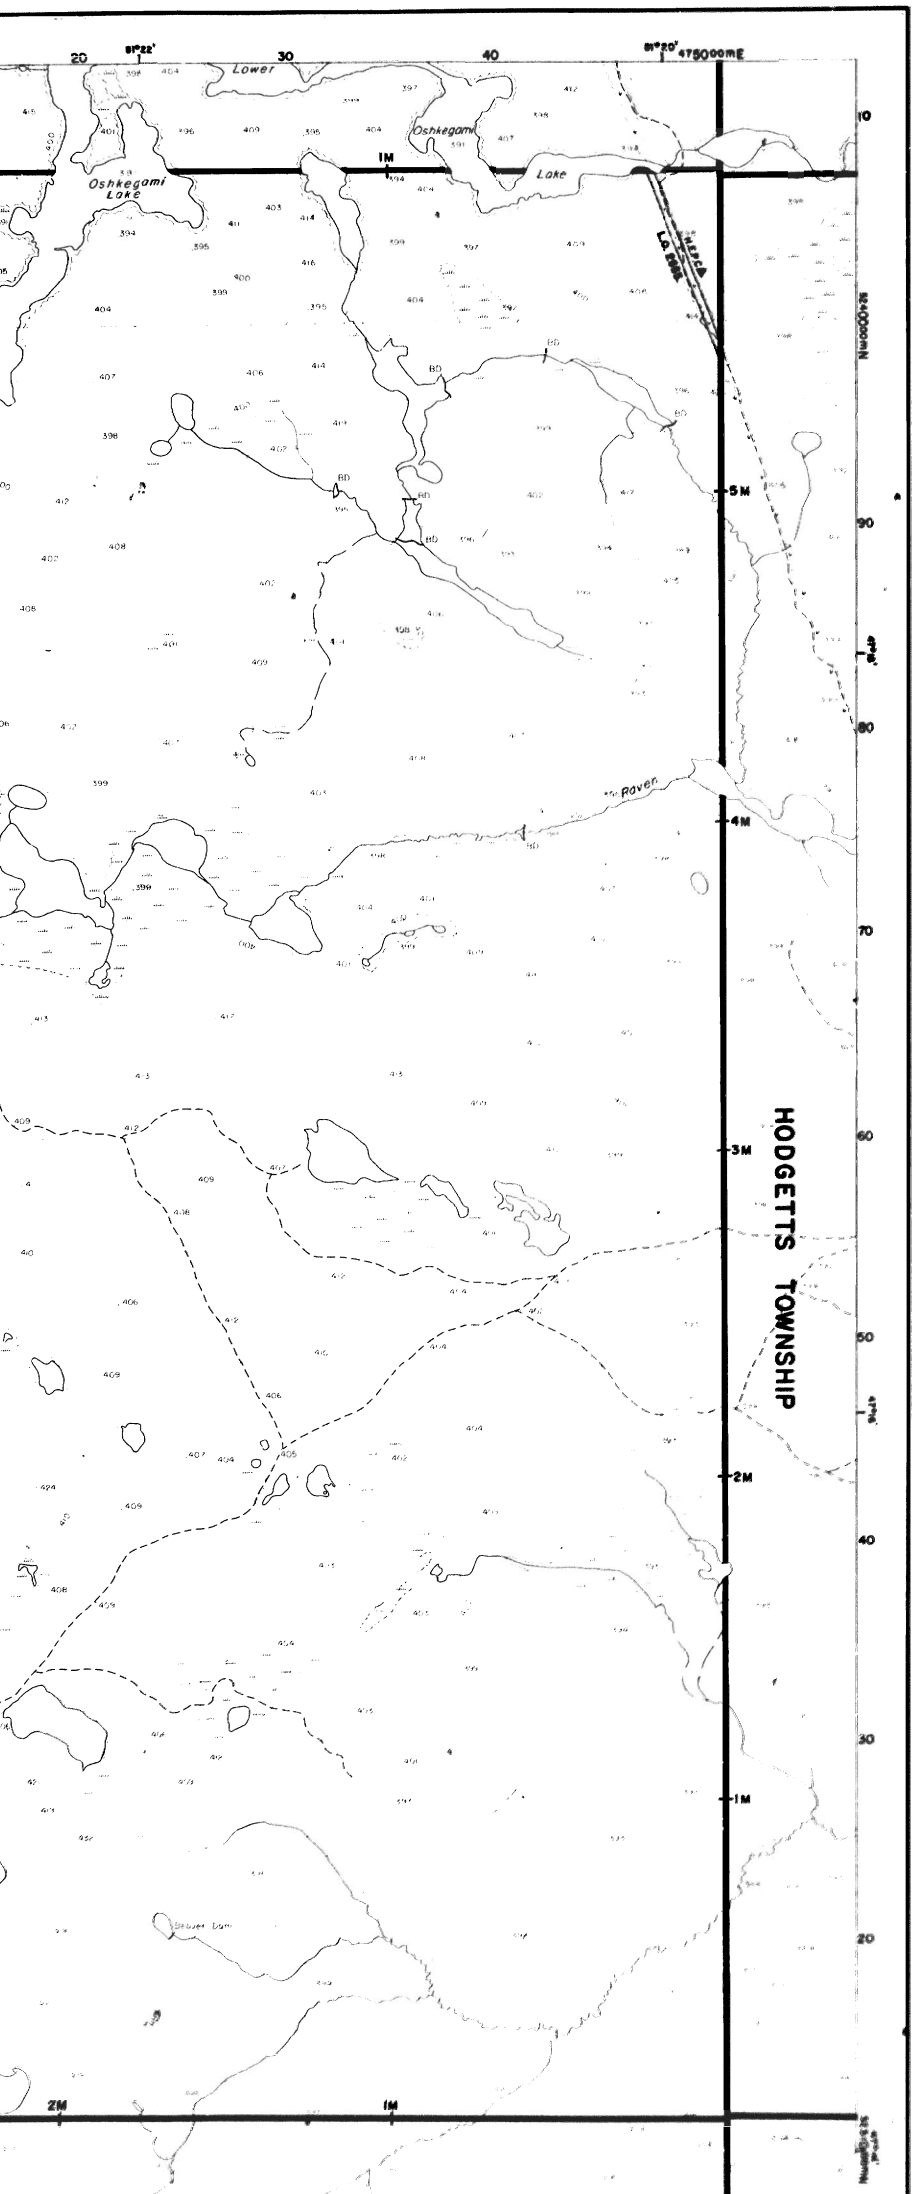

Ministry of Natural Resources

Ontario

Ministry of Northern Development and Mines

INDEX TO LAND DISPOSITION

PLAN

G-954

TOWNSHIP

BEULAH

M.N.R. ADMINIS

TIMMIN

M^NW'T DIVISIO

SUDBUR

LAND TITLES/R

SUDBUR

Scale 1:20 000

Metres 1000 0 1000

Feet 1000 0 1000 2000 3000 4000 5000 6000

Contour Interval 10 Metres

AREAS

SYMBOLS

Description

Boundary
- Township, Meridian, Baseline
- Road allowance; surveyed
- shoreline
- Lot/Concession; surveyed
- unsurveyed
- Parcel; surveyed
- unsurveyed
- Right-of-way; road
- railway
- utility
- Reservation
- Cliff, Pit, Pile
- Contour
- Interpolated
- Approximate
- Depression
- Control point (horizontal)
- Flooded land
- Mine head frame
- Pipeline (above ground)
- Railway; single track
- double track
- abandoned
- Road, highway, county, township
- access
- trail, bush
- Shoreline (original)
- Transmission line
- Wooded area

DISPOSITION OF CROWN LANDS

Patent
- Surface & Mining Rights
- Surface Rights Only
- Mining Rights Only

Lease
- Surface & Mining Rights
- Surface Rights Only
- Mining Rights Only

Licence of Occupation

Order-in-Council

Cancelled

Reservation

Sand & Gravel

LAND USE PERMIT

G-954

2 4

STRATIVE DISTRICT

NS

N

RY

EGISTRY DIVISION

RY

2000
Metres

7000 8000 9000 10000
Feet

S WITHDRAWN FROM DISPOSITION

MRO - Mining Rights Only
SRO - Surface Rights Only
M + S - Mining and Surface Rights

Order No. Date Disposition File

BEULAH TWP.

DATE OF ISSUE

JUN 09 1998

PROVINCIAL RECORDING
OFFICE - SUDBURY

THE INFORMATION THAT APPEARS ON THIS MAP HAS BEEN COMPILED FROM VARIOUS SOURCES, AND ACCURACY IS NOT GUARANTEED. THOSE WISHING TO STAKE MINING CLAIMS SHOULD CONSULT WITH THE MINING RECORDER, MINISTRY OF NORTHERN DEVELOPMENT AND MINES, FOR ADDITIONAL INFORMATION ON THE STATUS OF THE LANDS SHOWN HEREON


PLAN OF M-661

BEULAH T'WP.

SUDBURY MINING DIVISION.

DISTRICT OF SUDBURY

—Scale 40 chains to an inch.—

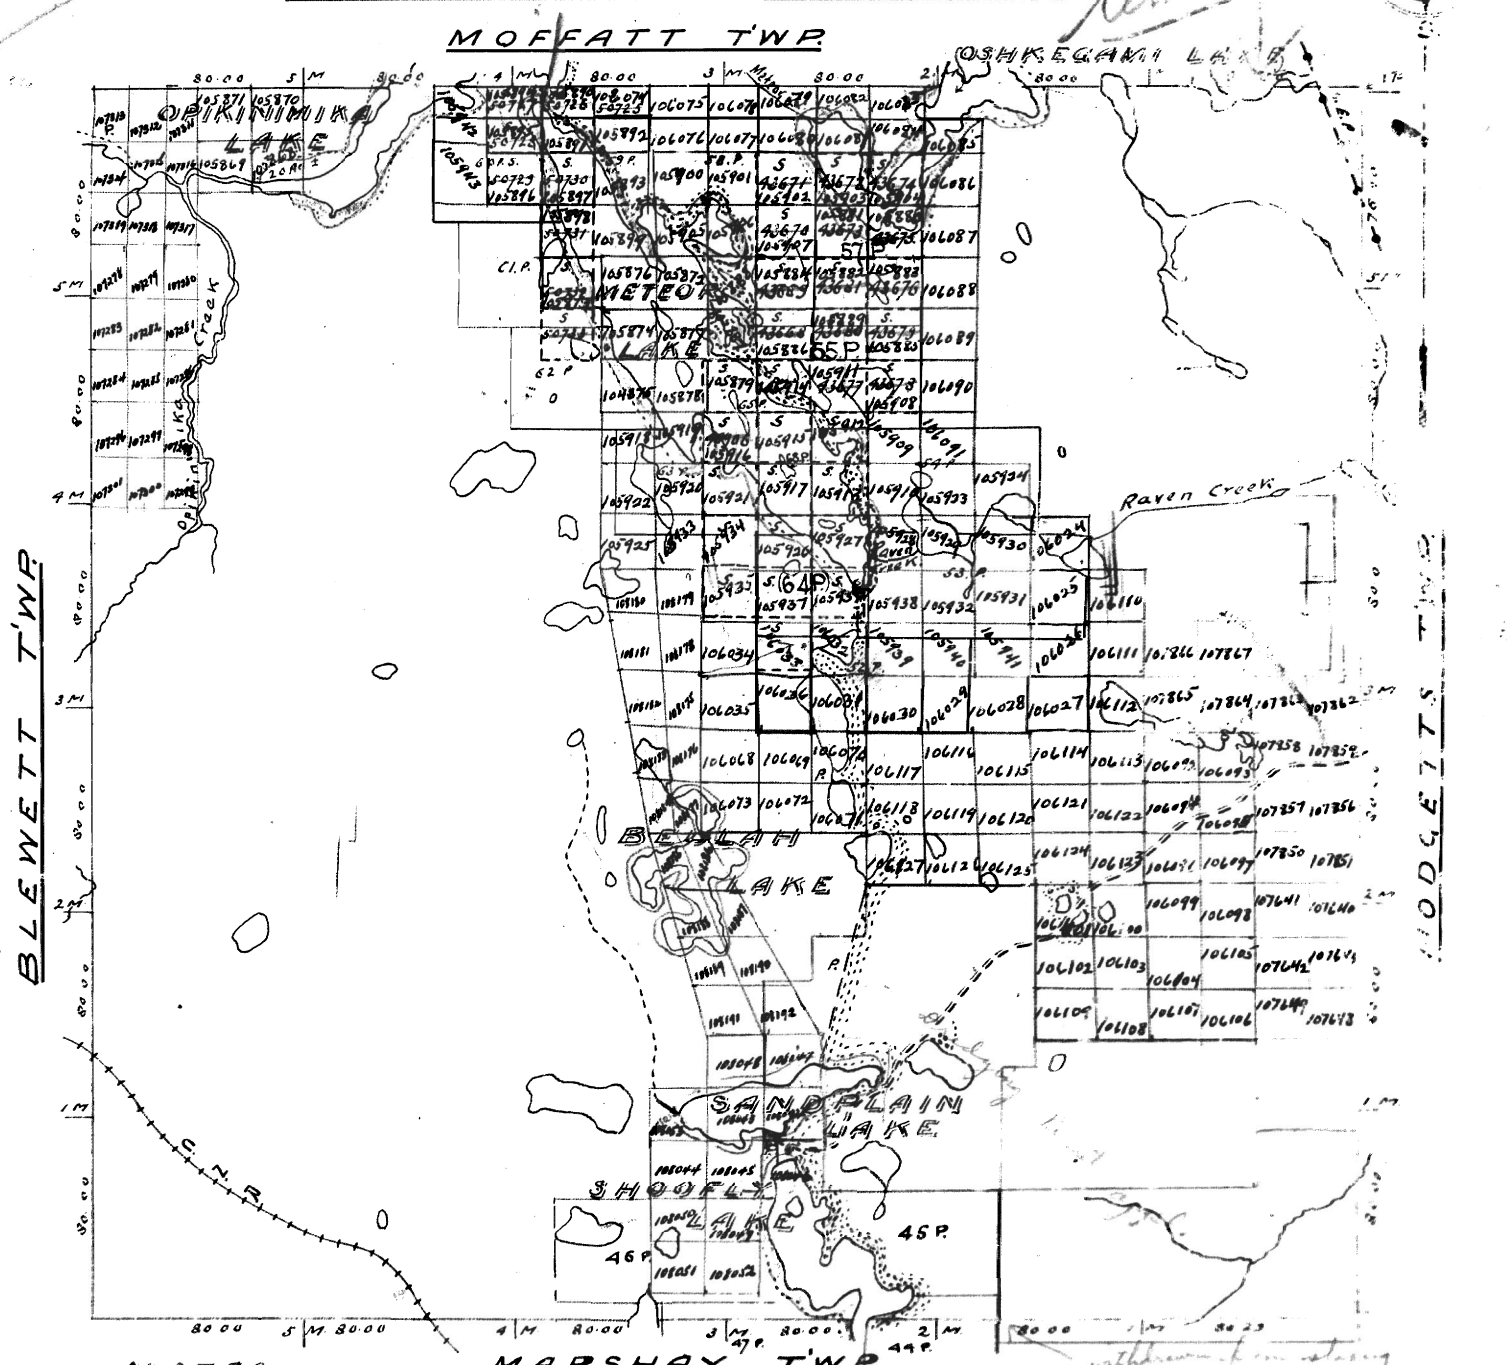


NOTES

Railways, Shewn
Paved Highways
Gravel
Highway Route No.
Other Roads
Trails & Paths
Telephone & Telegraph Lines
Electric Power Lines
Surface reservations by Dept of L.F.& 200' wide shewn hereon thus
Western boundary of Timagami Forest Reserve

Non-perennial Streams
Bridges
Buildings
Swamps
Areas marked "Mining Lands" Potential
" " Leased
" " Held under Licence of Occupation


BEULAH TWP

MOFFAT TWP.

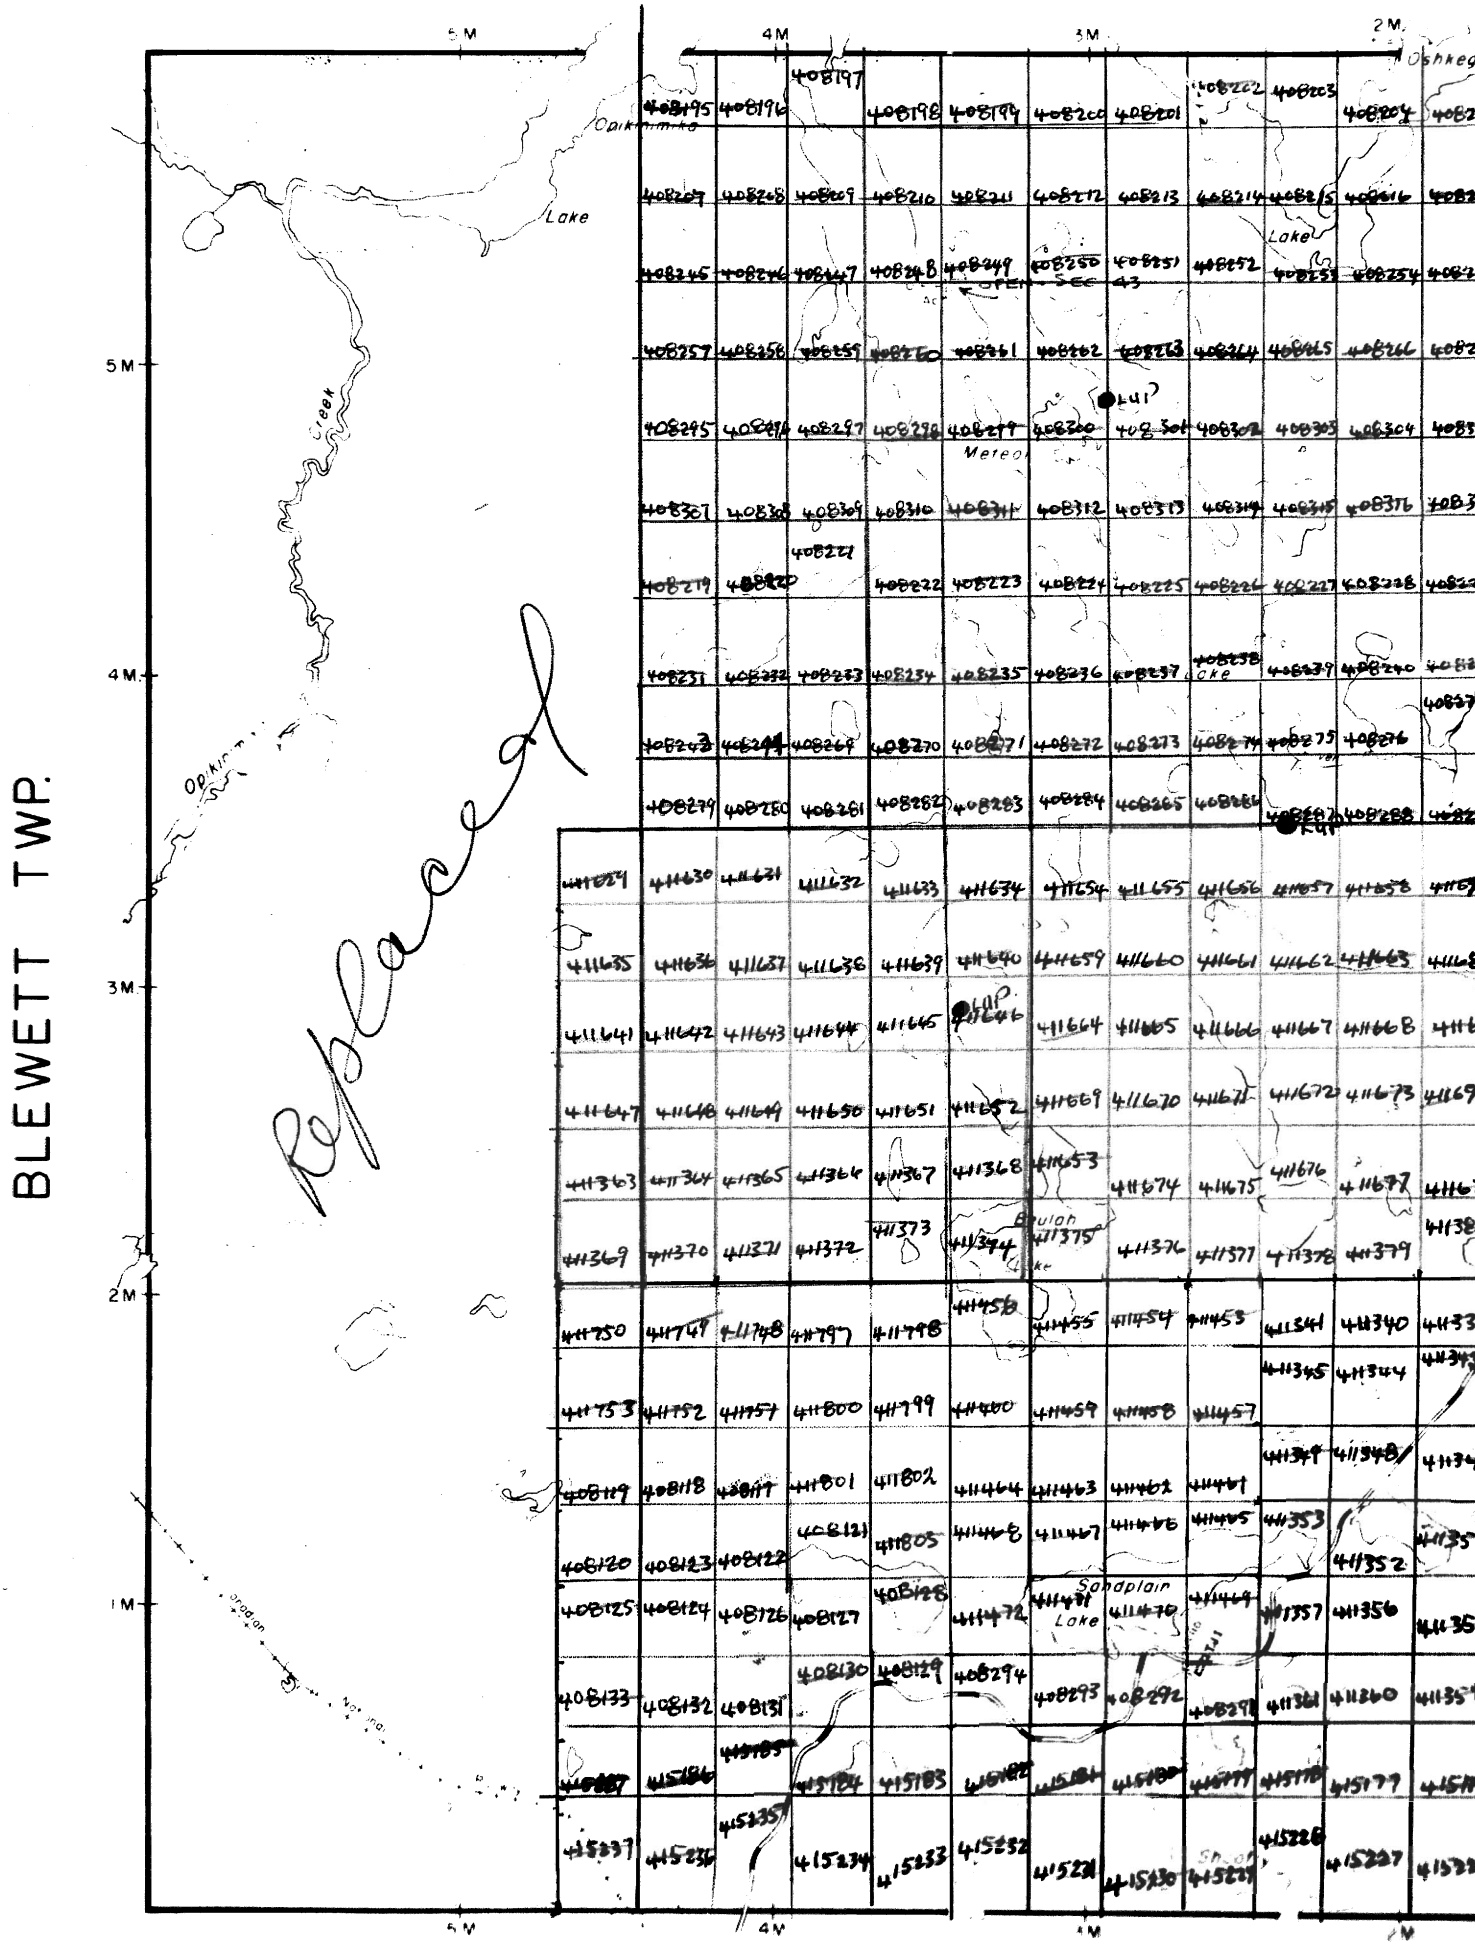

BLEWETT TWP.

MARSHAY TWP.

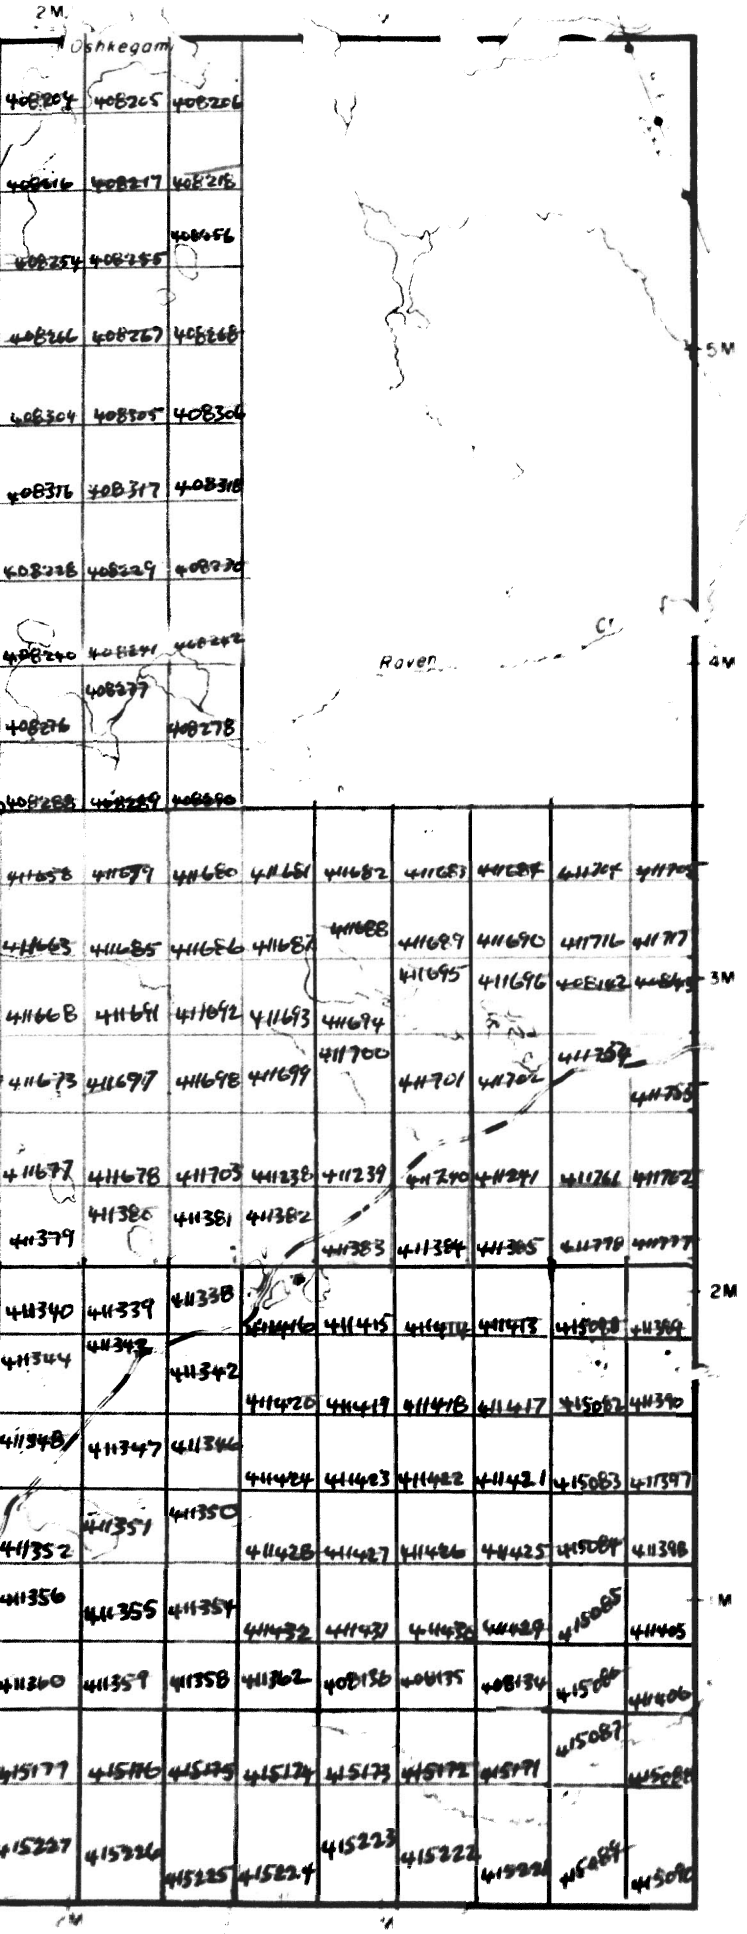

THE TOWNSHIP OF

BEULAH

DISTRICT OF SUDBURY

SUDBURY MINING DIVISION

SCALE: 1-INCH=40 CHAINS

LEGEND


PATENTED LAND	(P)
CROWN LAND SALE	C.S.
LEASES	(L)
LOCATED LAND	Loc.
LICENSE OF OCCUPATION	L.O.
MINING RIGHTS ONLY	M.R.O.
SURFACE RIGHTS ONLY	S.R.O.
ROADS	
IMPROVED ROADS	
KING'S HIGHWAYS	
RAILWAYS	
POWER LINES	
MARSH OR MUSKEG	
MINES	
CANCELLED	C.

NOTES

40 [illegible] ground
oil [illegible]

LARDER LAKE MINING DIV.
RECEIVED
JAN 2 1974
AM 7 8 9 10 11 12 1 2 3 4 5 6 PM

PLAN NO.- M·661

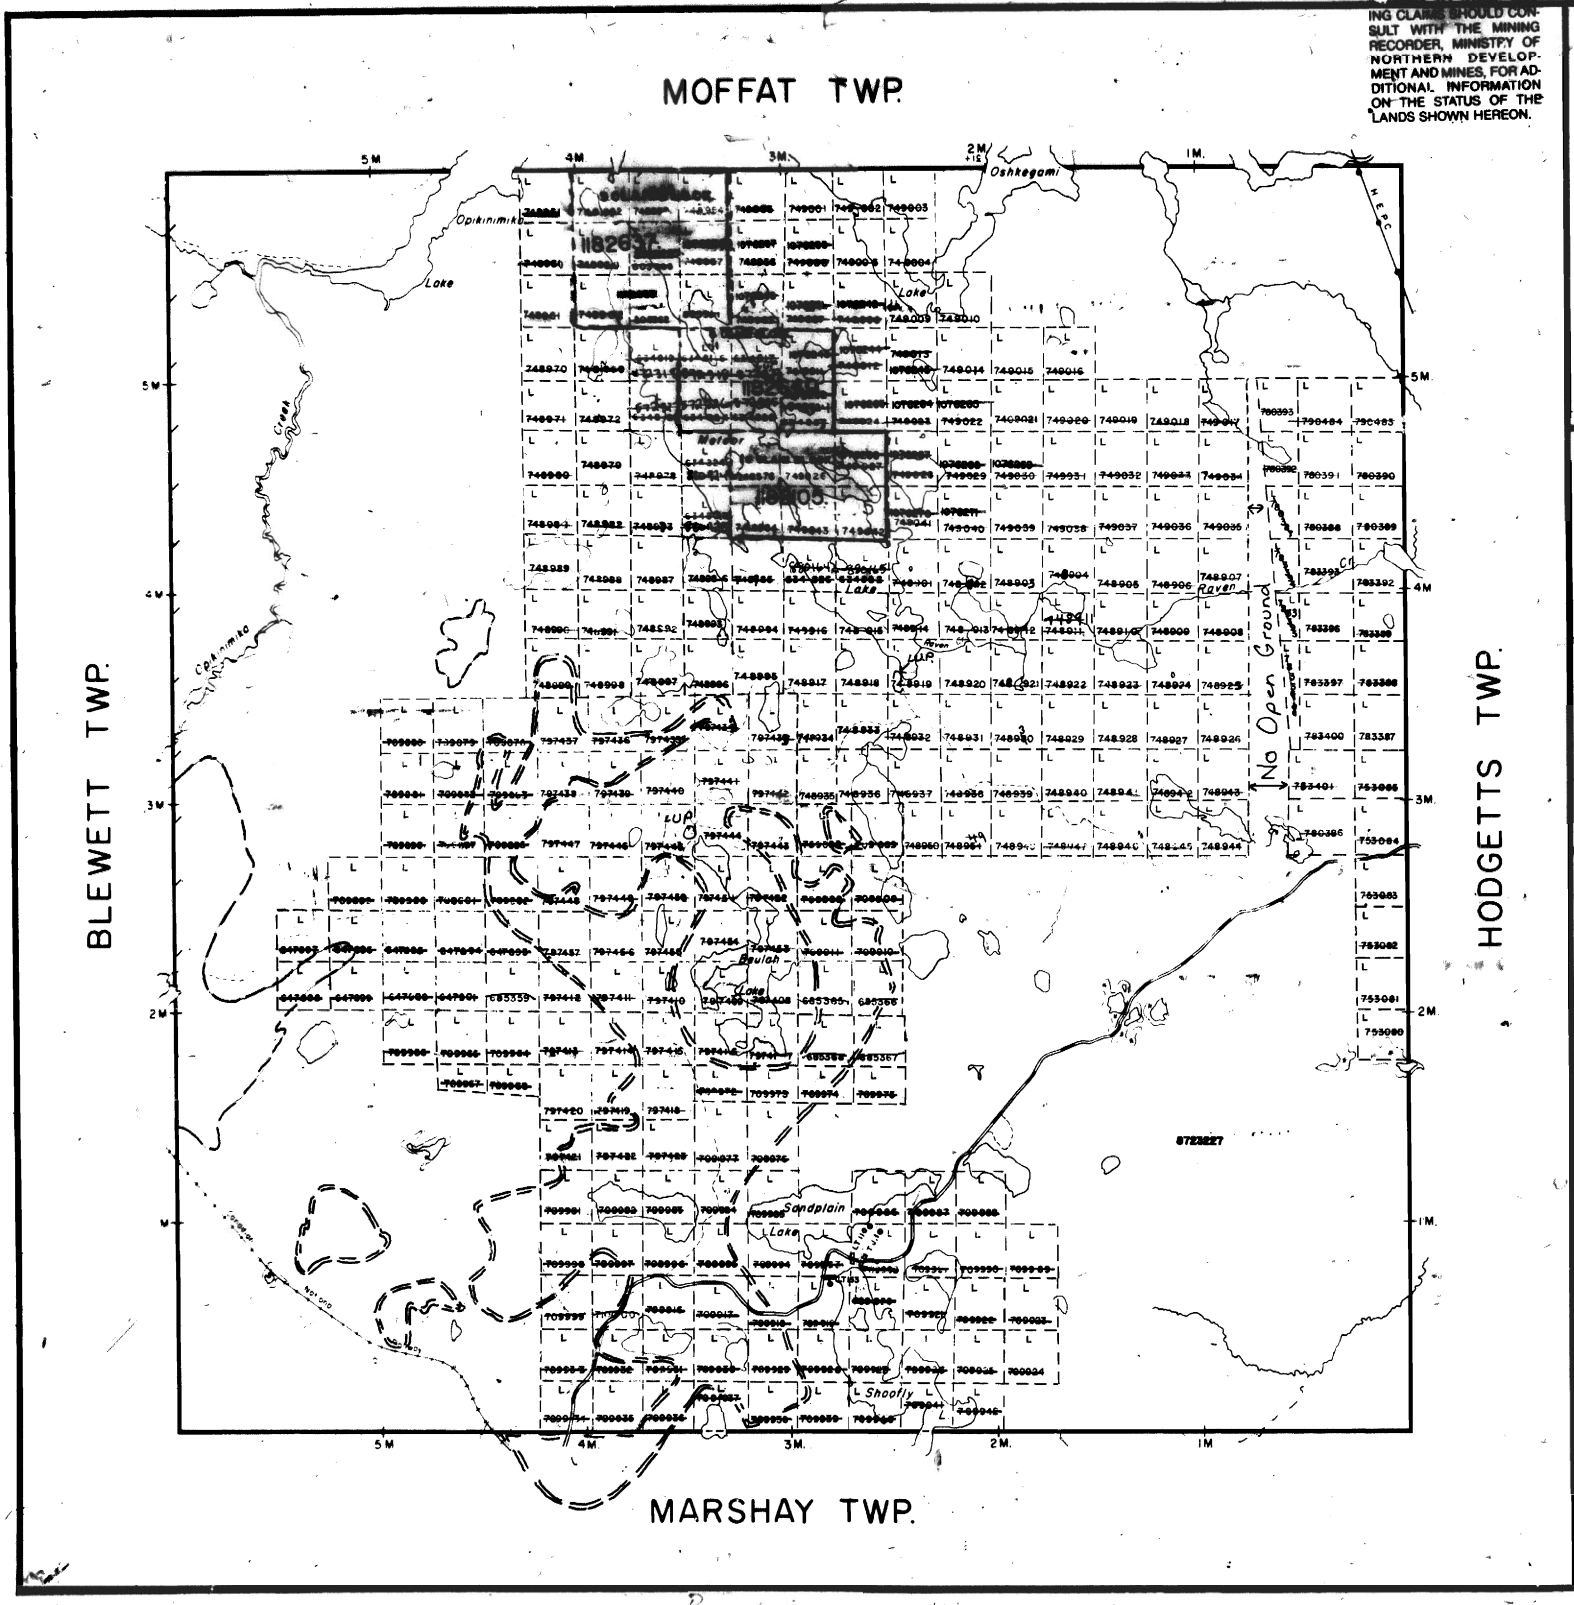

ING TO STAKE MINING CLAIMS SHOULD CONSULT WITH THE MINING RECORDER, MINISTRY OF NORTHERN DEVELOPMENT AND MINES, FOR ADDITIONAL INFORMATION ON THE STATUS OF THE LANDS SHOWN HEREON.

THE TOWNSHIP OF

BEULAH

DISTRICT OF SUDBURY

SUDBURY MINING DIVISION

SCALE: 1-INCH=40 CHAINS

LEGEND

PATENTED LAND	P
CROWN LAND SALE	C.S.
LEASES	L
LOCATED LAND	Loc.
LICENSE OF OCCUPATION	L.O.
MINING RIGHTS ONLY	M.R.O.
SURFACE RIGHTS ONLY	S.R.O.
ROADS	
IMPROVED ROADS	
KING'S HIGHWAYS	
RAILWAYS	
POWER LINES	
MARSH OR MUSKEG	
MINES	
CANCELLED	C

NOTES

400' surface rights reservation along the shores of all lakes and rivers.

Areas withdrawn from staking under Section 43 of the Mining Act (R.S.O 1970).

Order No.	File	Date	Disposition

Areas to be logged: 1987 to 1991
Shiningtree Management Unit


DATE OF ISSUE
MAR 4 1992
SUDBURY
MINING RECORDER'S OFFICE

#13


PLAN NO.- M·661

ONTARIO
MINISTRY OF NATURAL RESOURCES
SURVEYS AND MAPPING BRANCH

Bearings current to 1981

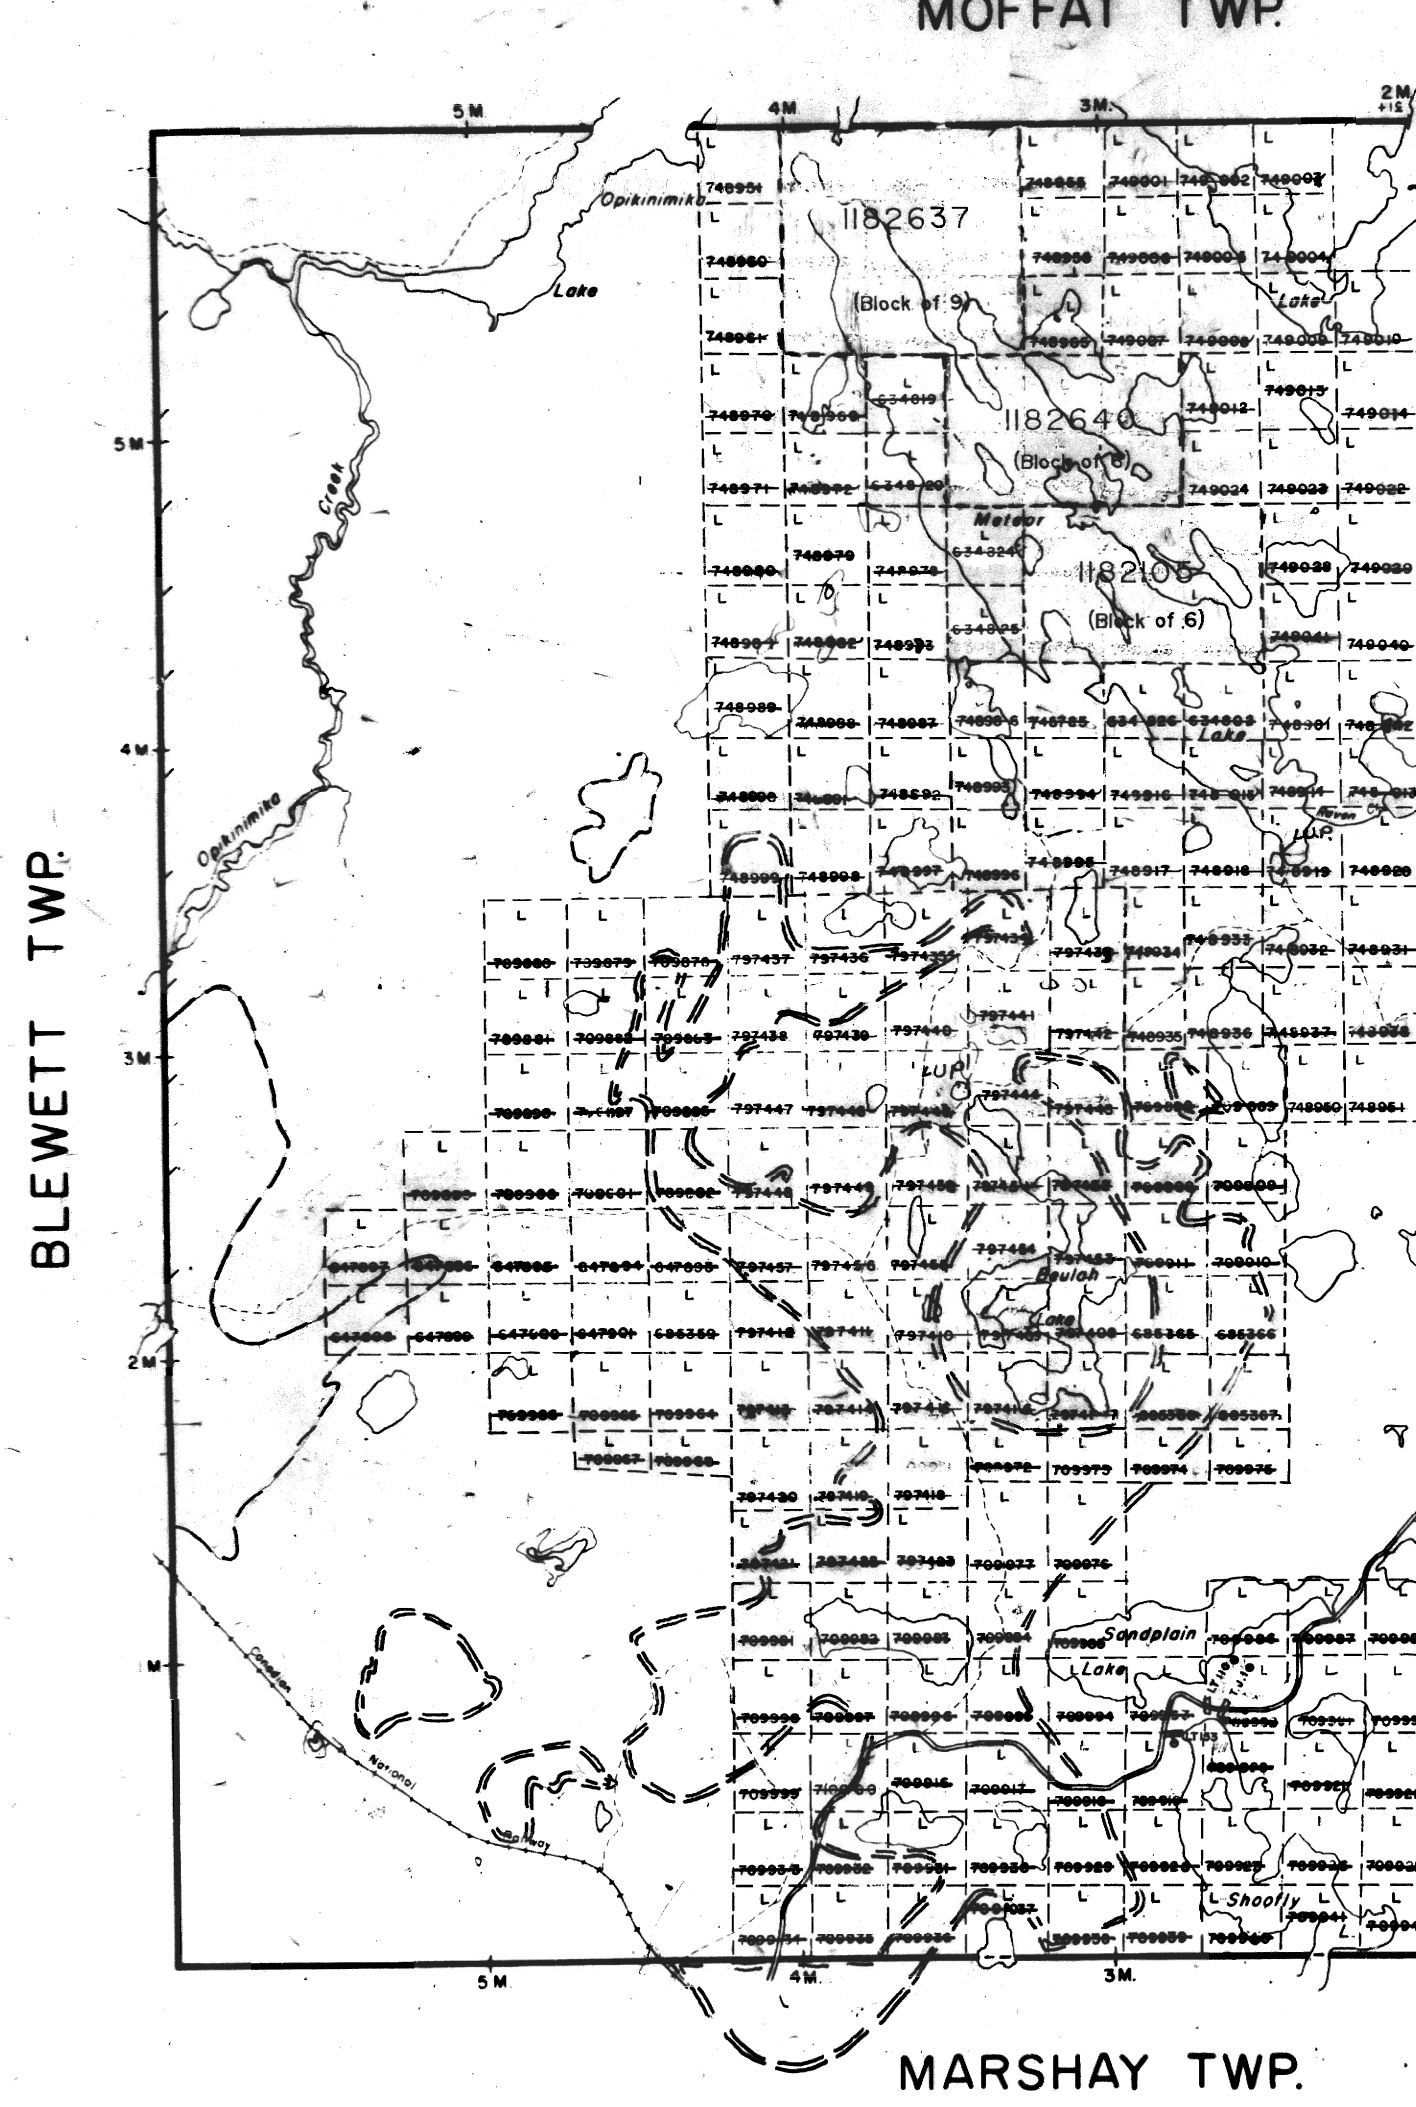
MOFFAT TWP.
BLEWETT TWP.
MARSHAY TWP.
1182637
(Block of 9)
1182640
(Block of 6)
1182105
(Block of 6)
Opikinimika Lake
Opikinimika Creek
Meteor Lake
Beulah Lake
Sandplain Lake
Shoofly Lake
Canadian National Railway
5M
4M
3M
2M

MENT AND MINES, FOR ADDITIONAL INFORMATION ON THE STATUS OF THE LANDS SHOWN HEREON.

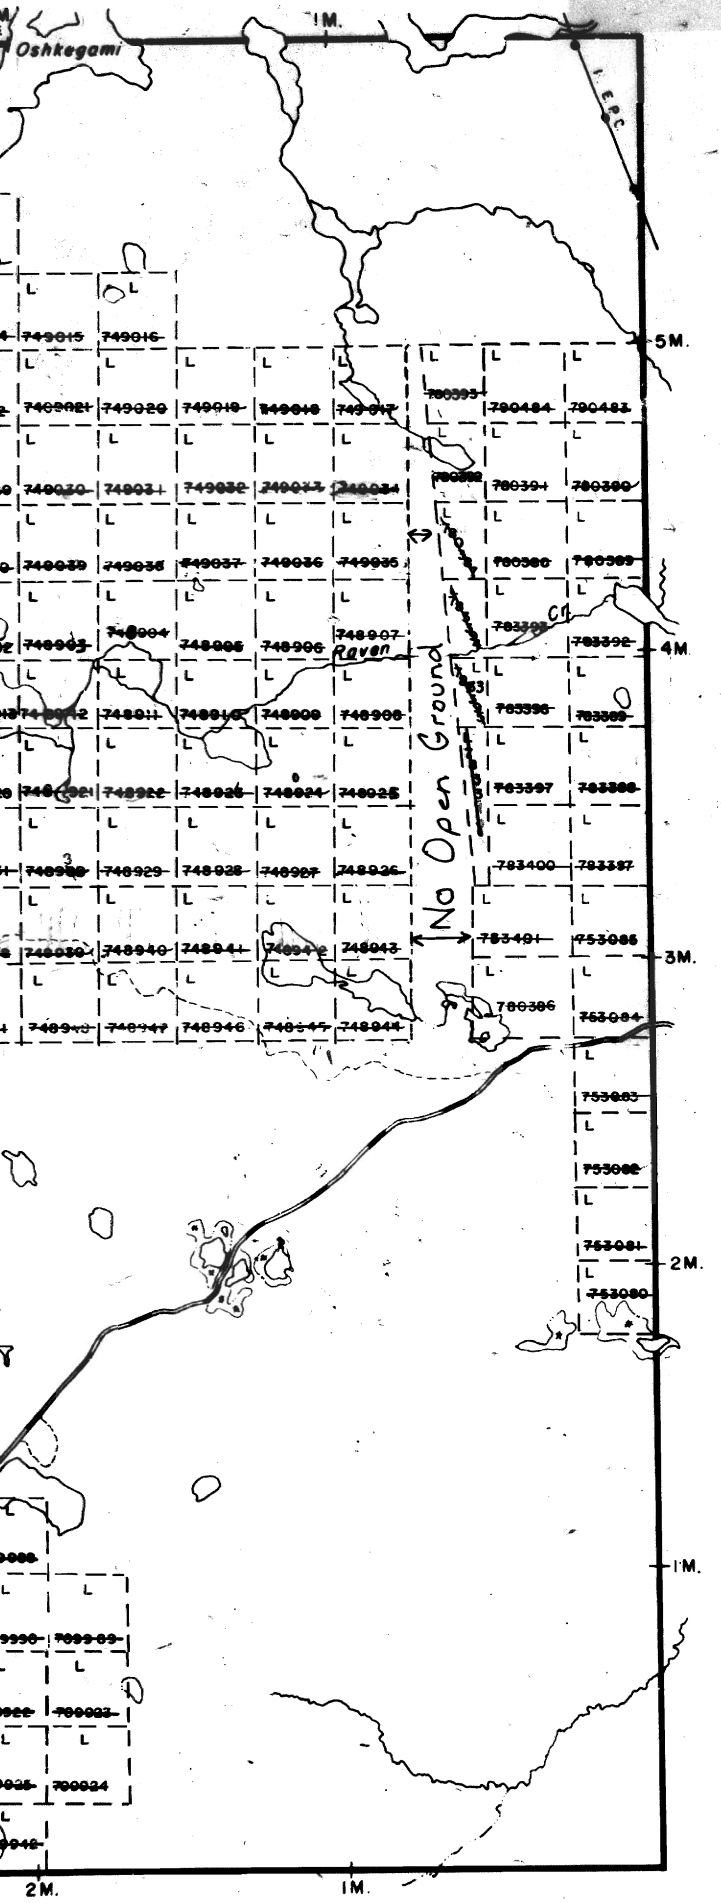

OF

BEULAH

DISTRICT OF SUDBURY

SUDBURY MINING DIVISION

SCALE: 1-INCH=40 CHAINS

LEGEND

PATENTED LAND	(P)
CROWN LAND SALE	C.S.
LEASES	(L)
LOCATED LAND	Loc.
LICENSE OF OCCUPATION	L.O.
MINING RIGHTS ONLY	M.R.O.
SURFACE RIGHTS ONLY	S.R.O.
ROADS	
IMPROVED ROADS	
KING'S HIGHWAYS	
RAILWAYS	
POWER LINES	
MARSH OR MUSKEG	
MINES	
CANCELLED	C.

NOTES

400' surface rights reservation along the shores of all lakes and rivers.

Areas withdrawn from staking under Section 43 of the Mining Act (R.S.O. 1970).

Order No.	File	Date	Disposition

Areas to be logged : 1987 to 1991
Shiningtree Management Unit

SUDBURY MINING DIV. RECEIVED JUL 24 1992 A.M. P.M. 1 2 3 4 5 6 7 8 9 10 11 12 1 2 3 4 5 6
OUT OF SERVICE JULY 24TH, 1992.

#13


PLAN NO.- M·661

ONTARIO
MINISTRY OF NATURAL RESOURCES

BEULAH


DISTRICT OF SUDBURY.

SCALE 40 CHAINS=1INCH.

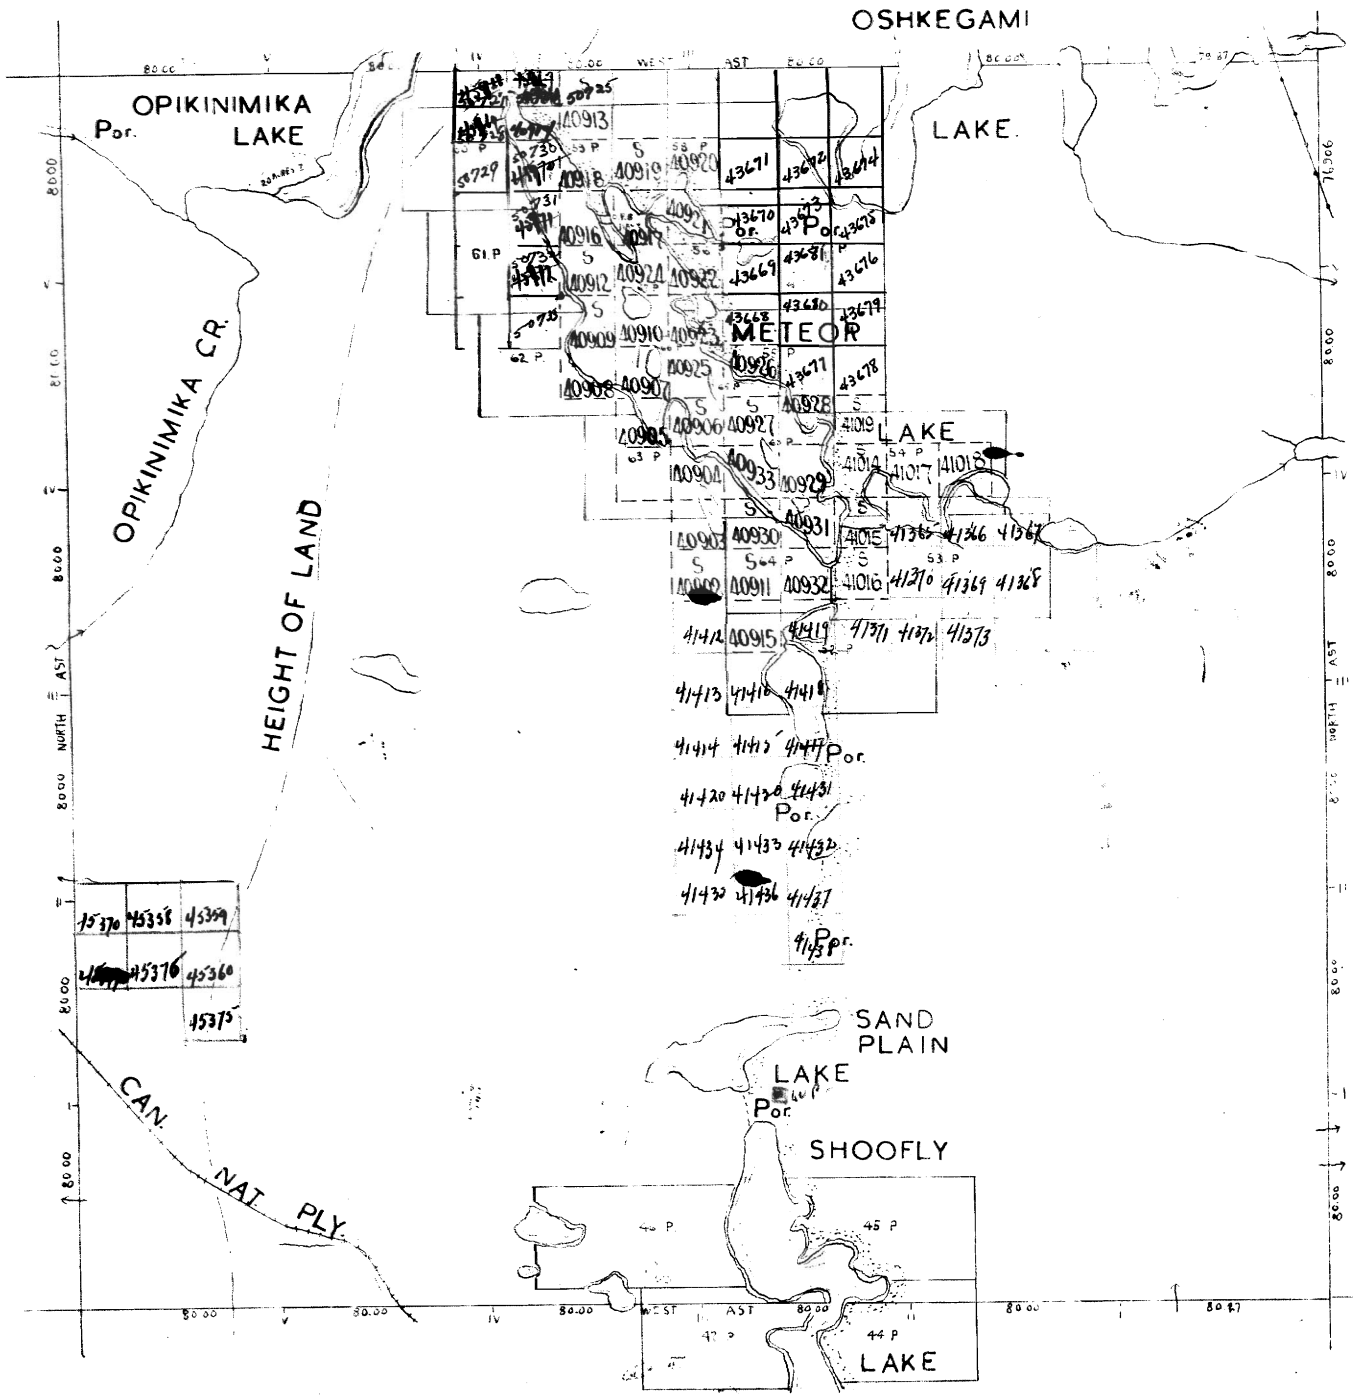


M661

all new claims recorded in this area to be accepted exclusive of alluvial minerals

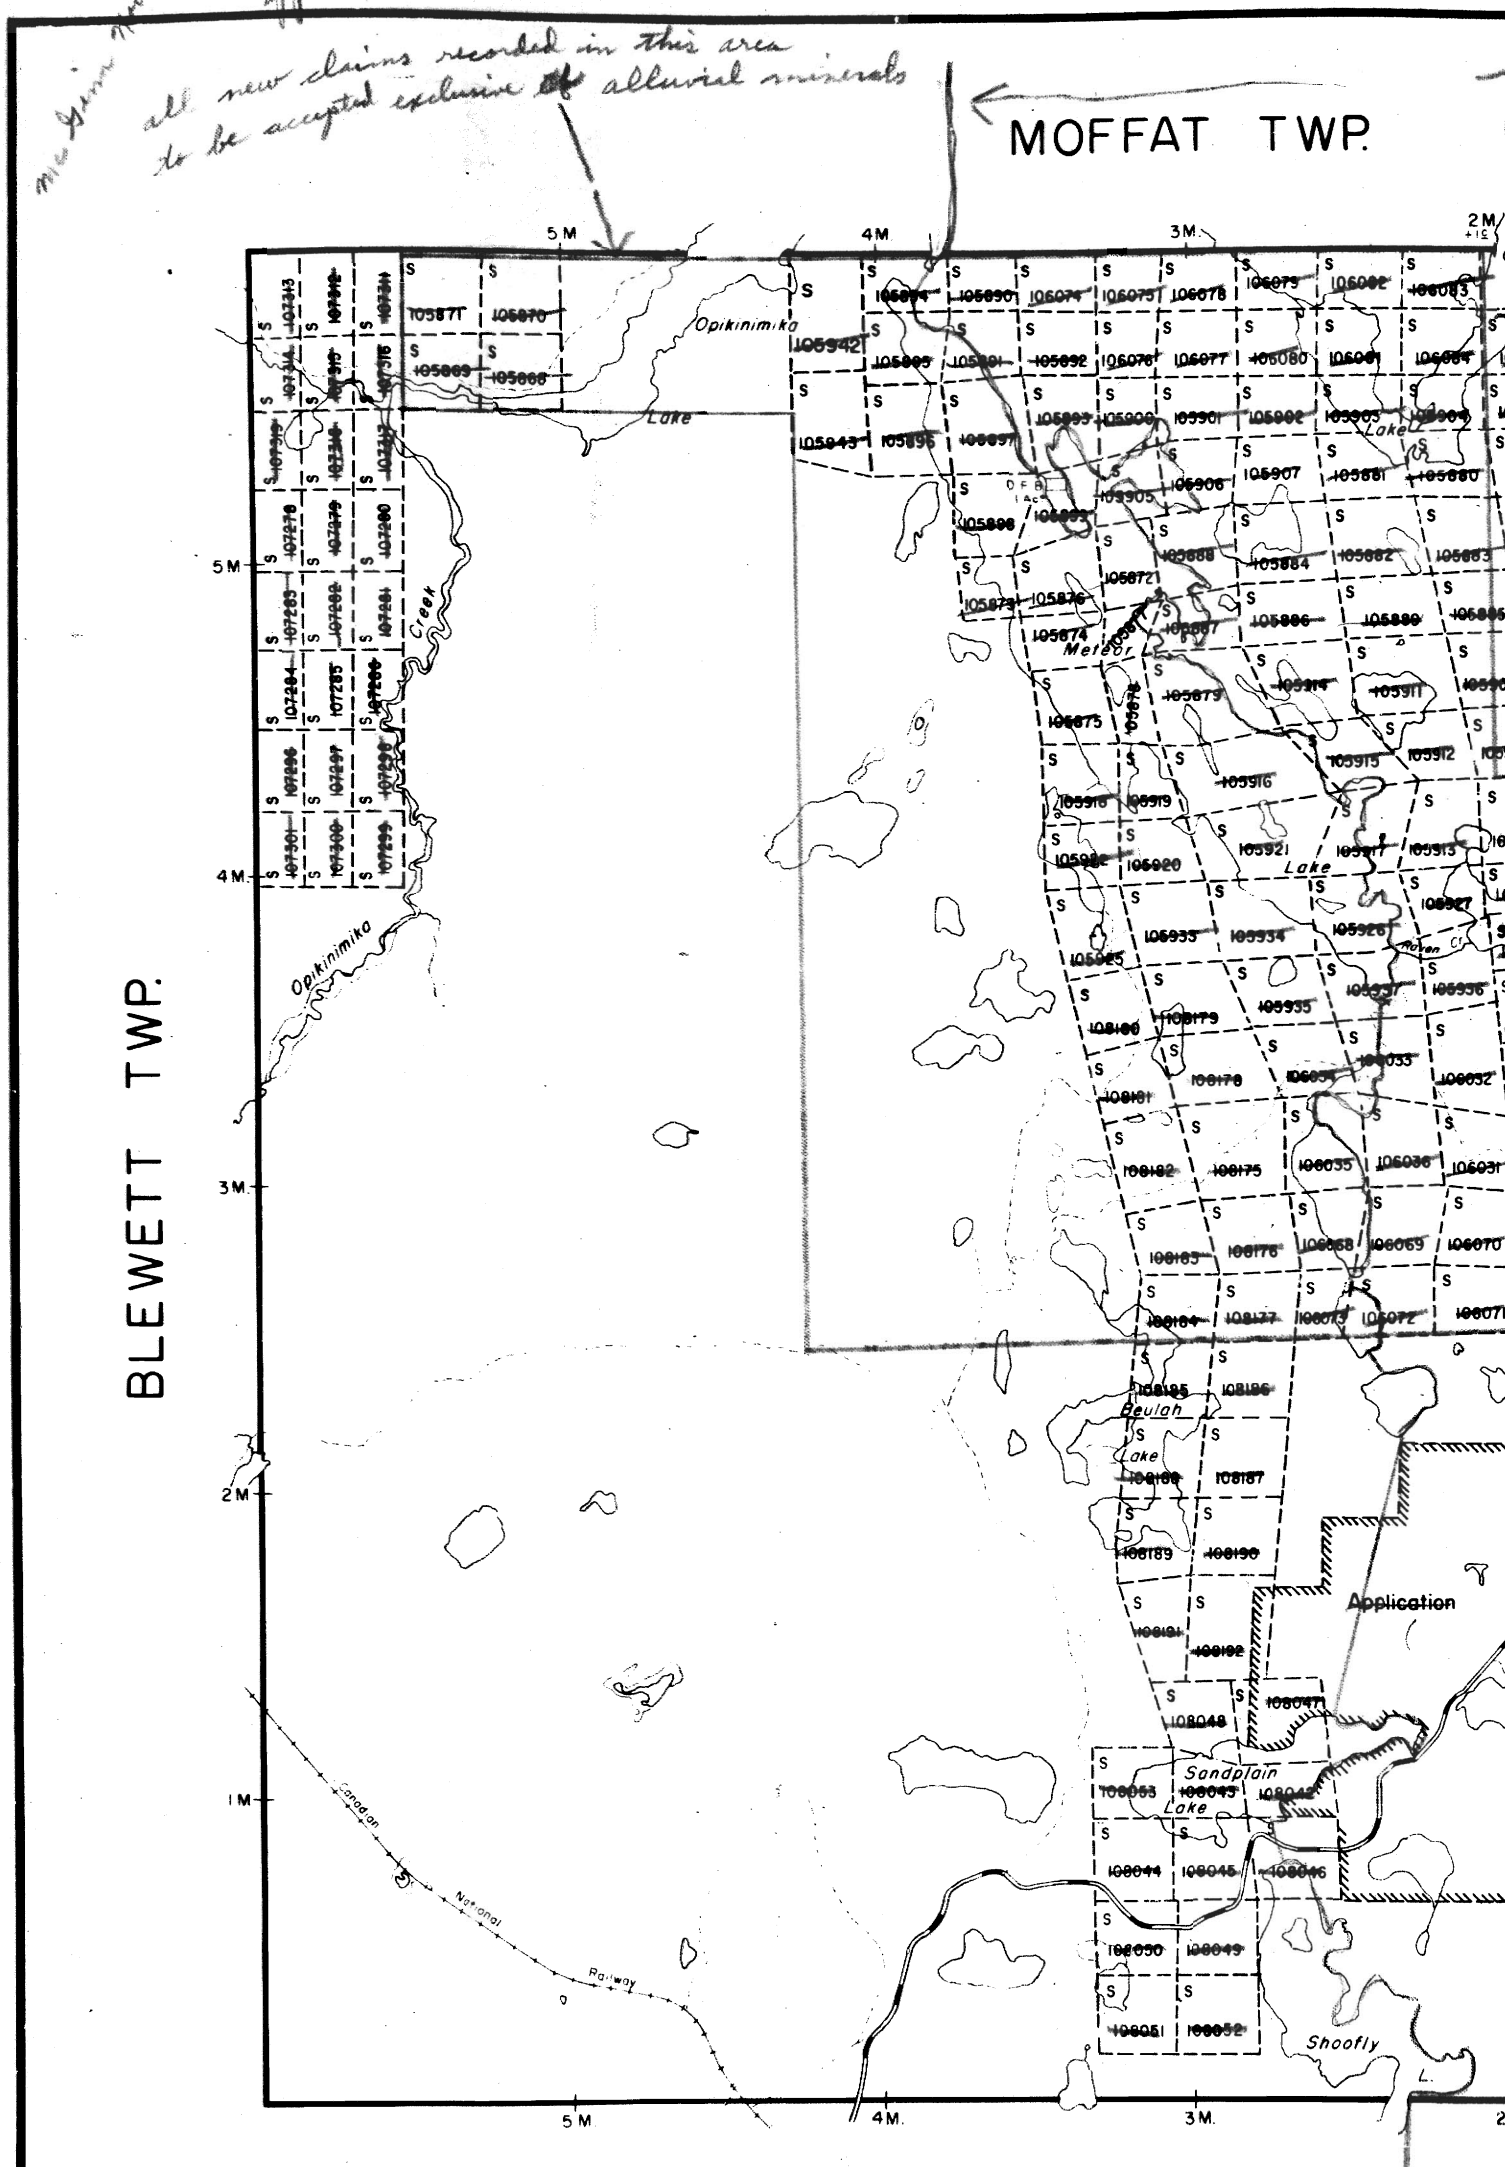

Tem. Res.

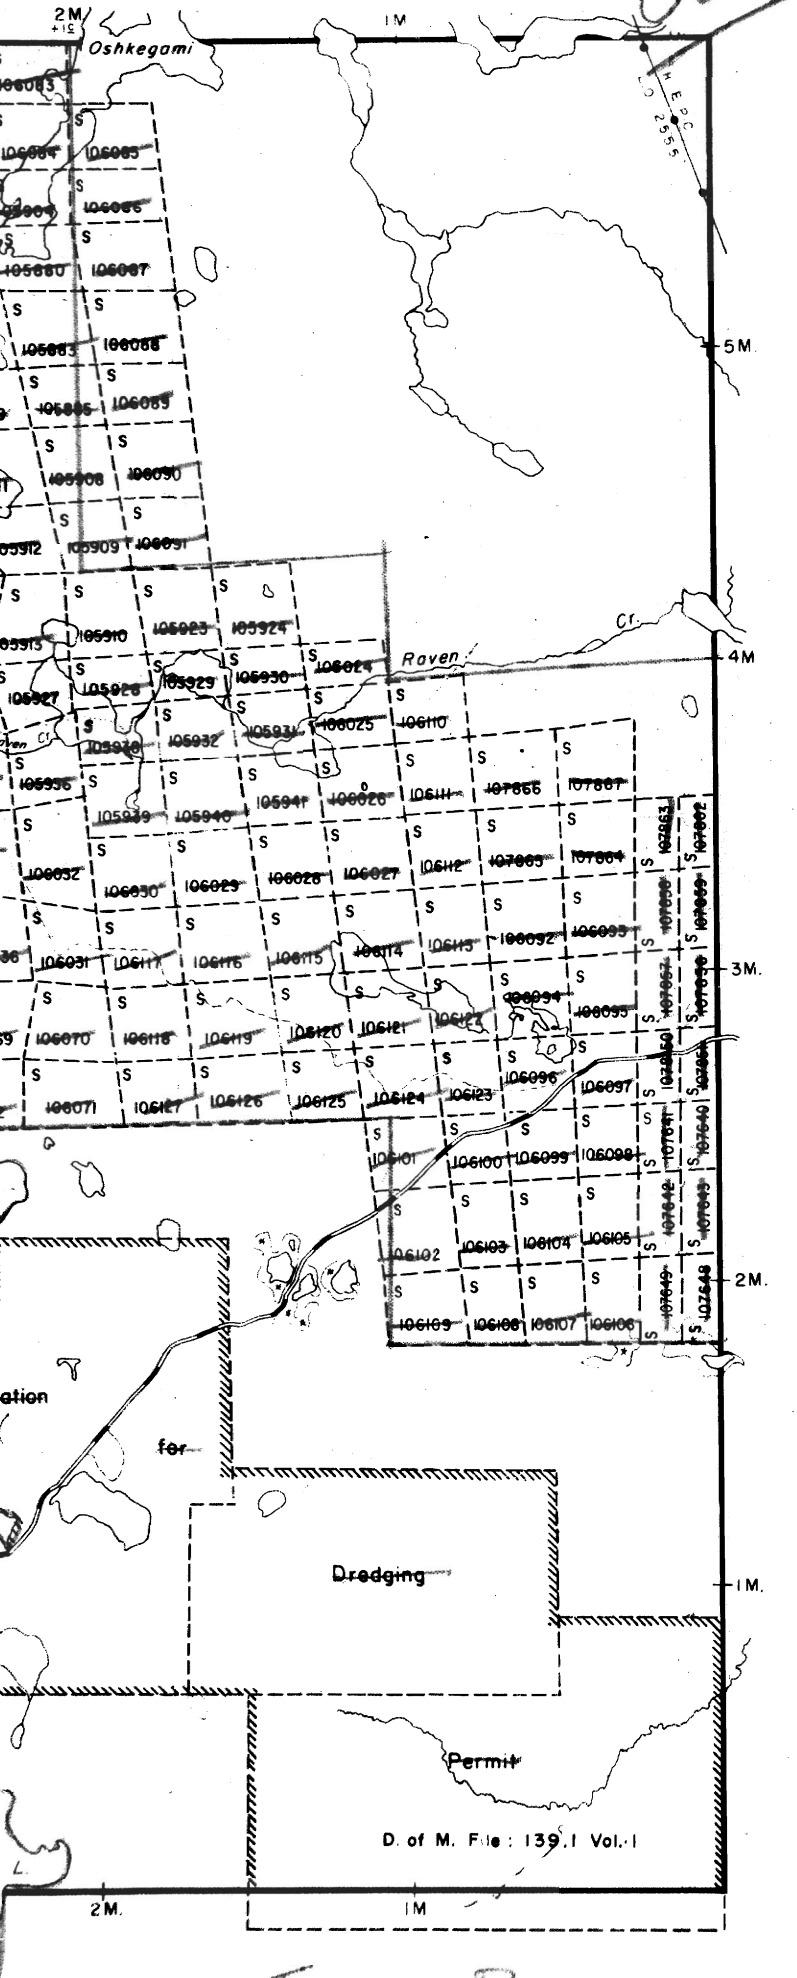

THE TOWNSHIP OF

BEULAH

DISTRICT OF SUDBURY

SUDBURY MINING DIVISION

SCALE: 1-INCH=40 CHAINS

LEGEND


PATENTED LAND	(P)
CROWN LAND SALE	C.S.
LEASES	(L)
LOCATED LAND	Loc.
LICENSE OF OCCUPATION	L.O.
MINING RIGHTS ONLY	M.R.O.
SURFACE RIGHTS ONLY	S.R.O.
ROADS	
IMPROVED ROADS	
KING'S HIGHWAYS	
RAILWAYS	
POWER LINES	
MARSH OR MUSKEG	
MINES	
CANCELLED	C.

NOTES


400' reserve around all lakes and rivers to Dept. of Lands & Forests.

Tem. Res. covers E. part of Twp.

PLAN NO.- M·661

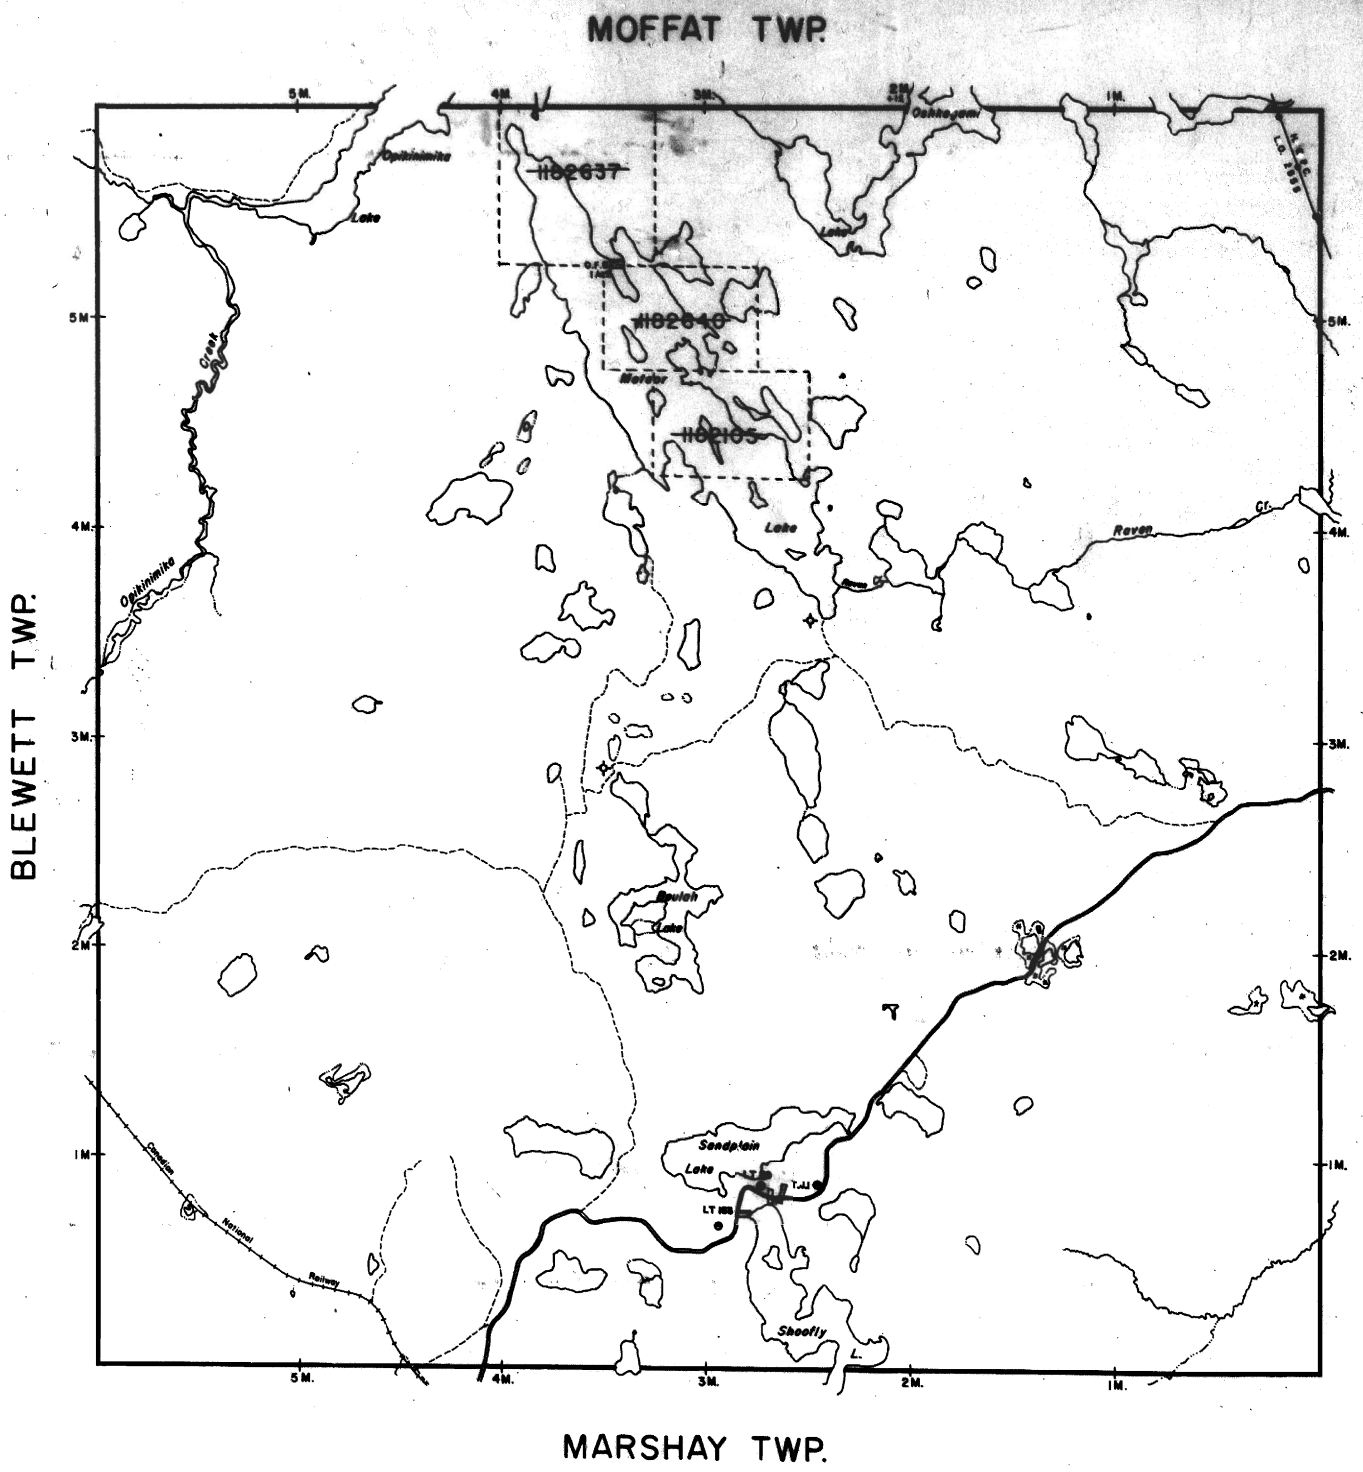

MOFFAT TWP.
BLEWETT TWP.
HODGETTS TWP.
MARSHAY TWP.
Opikinimika Lake
Opikinimika Creek
Lake
Lake
Lake

MOFFAT TWP.

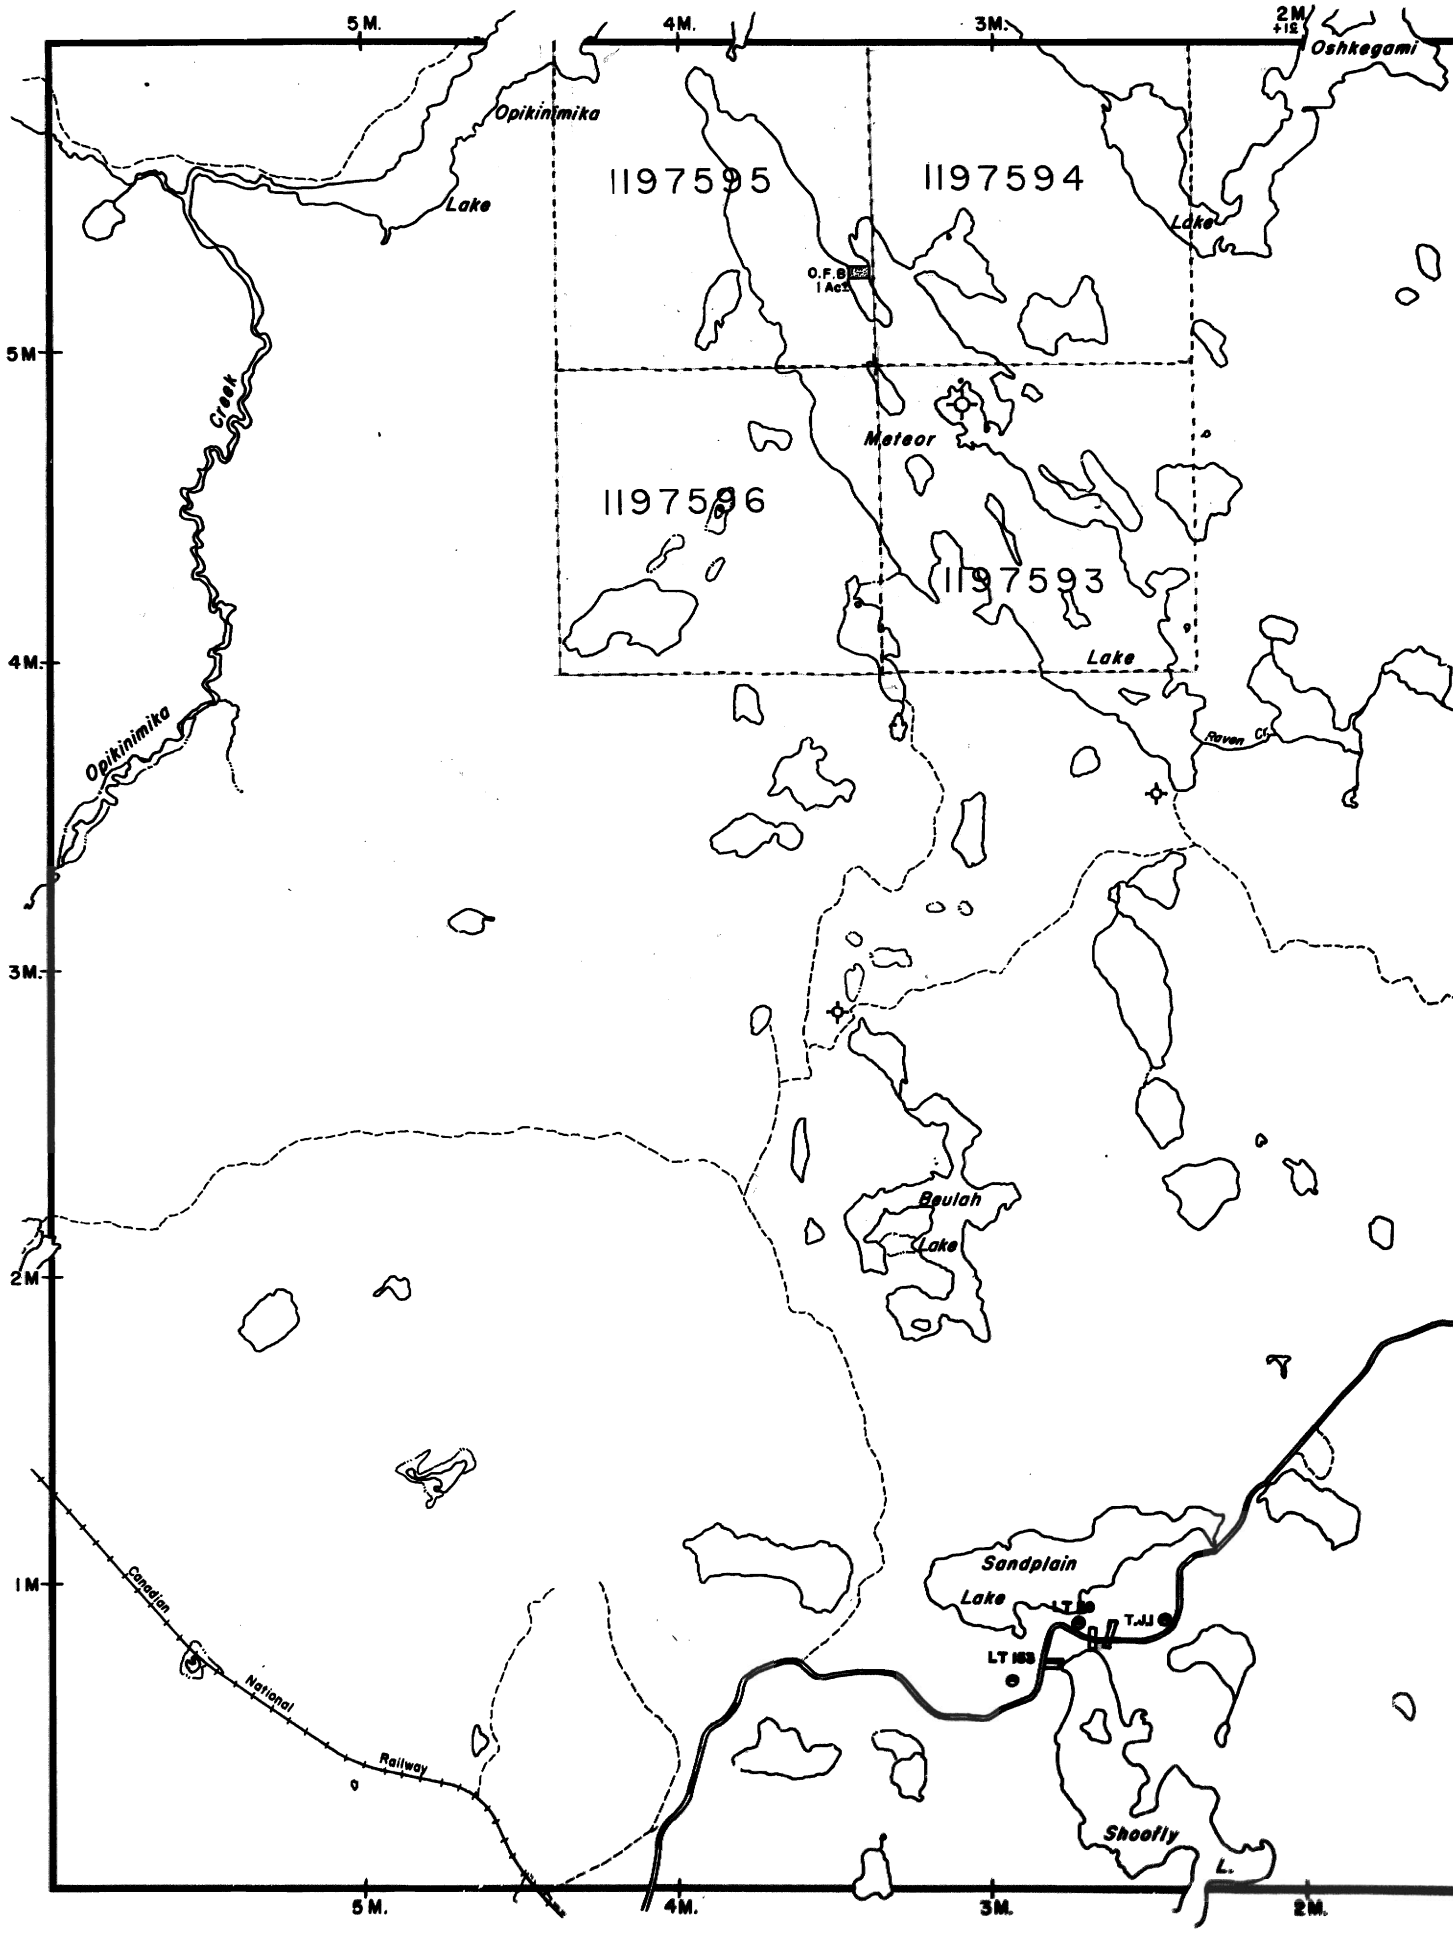

BLEWETT TWP.

MARSHAY TWP.

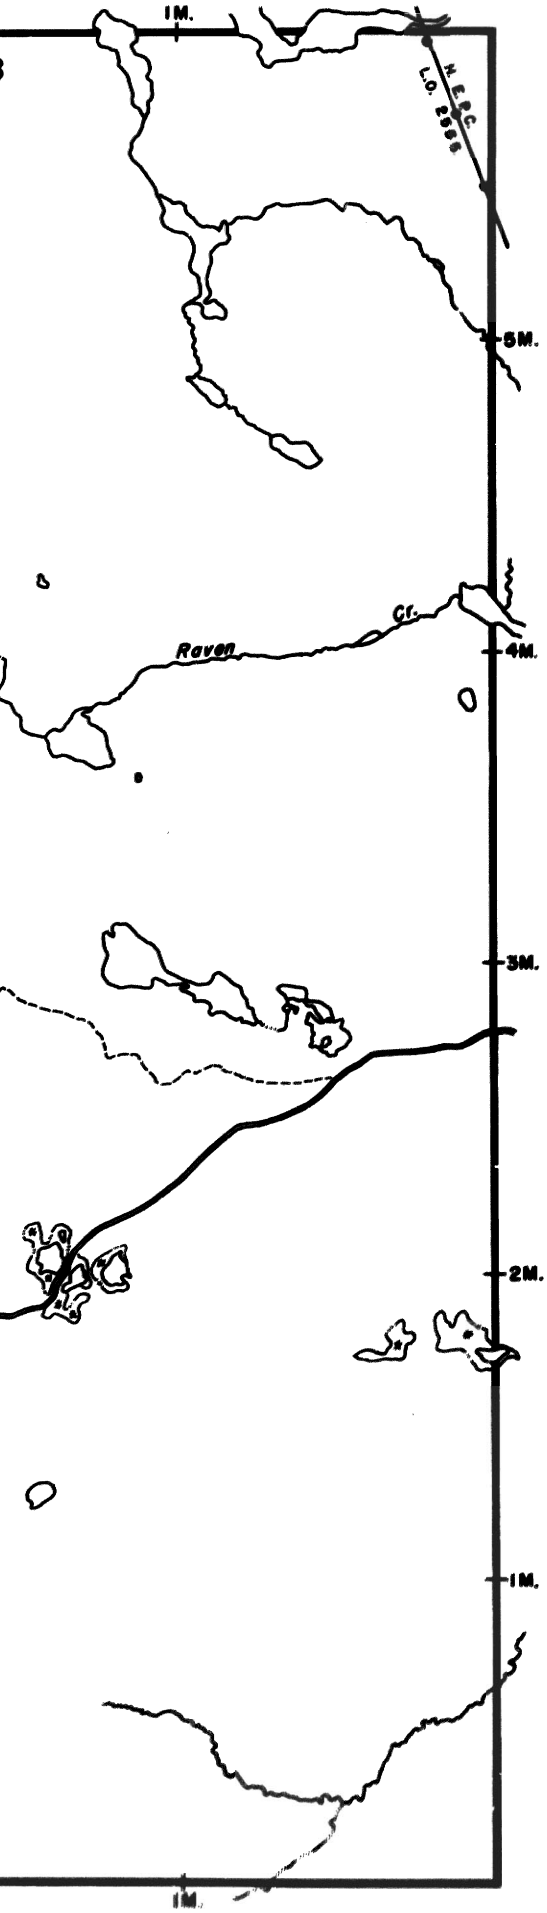

HODGETTS TWP.

LEGEND

HIGHWAY AND ROUTE No.
OTHER ROADS
TRAILS
SURVEYED LINES:
TOWNSHIPS, BASE LINES, ETC.
LOTS, MINING CLAIMS, PARCELS, ETC.
UNSURVEYED LINES:
LOT LINES
PARCEL BOUNDARY
MINING CLAIMS ETC.
RAILWAY AND RIGHT OF WAY
UTILITY LINES
NON-PERENNIAL STREAM
FLOODING OR FLOODING RIGHTS
SUBDIVISION OR COMPOSITE PLAN
RESERVATIONS
ORIGINAL SHORELINE
MARSH OR MUSKEG
MINES
TRAVERSE MONUMENT

DISPOSITION OF CROWN LANDS

TYPE OF DOCUMENT	SYMBOL
PATENT, SURFACE & MINING RIGHTS	●
" , SURFACE RIGHTS ONLY	◐
" , MINING RIGHTS ONLY	◑
LEASE, SURFACE & MINING RIGHTS	■
" , SURFACE RIGHTS ONLY	◨
" , MINING RIGHTS ONLY	◧
LICENCE OF OCCUPATION	▼
ORDER-IN-COUNCIL	OC
RESERVATION	R
CANCELLED	⊕
SAND & GRAVEL LAND USE PERMIT	S

SCALE: 1 INCH = 40 CHAINS

FEET 0 1000 2000 4000 6000 8000
METRES 0 200 1000 (1 KM) 2000 (2 KM)

DATE OF ISSUE
2 19
SUDBURY
MINING RECORDER'S OFFICE

TOWNSHIP

BEULAH

M.N.R. ADMINISTRATIVE DISTRICT
TIMMINS


MINING DIVISION
SUDBURY


LAND TITLES / REGISTRY DIVISION
SUDBURY

Ontario
Ministry of Natural Resources
Ministry of Northern Development and Mines

Date	Number

THE INFORMA
APPEARS ON
HAS BEEN
FROM VARIOUS
AND ACCURAC
GUARANTEED
WISHING TO S
ING CLAIMS SH
SULT WITH TH
RECORDER, MI
NORTHERN
MENT AND MIN
DITIONAL INF
ON THE STATU
LANDS SHOWN

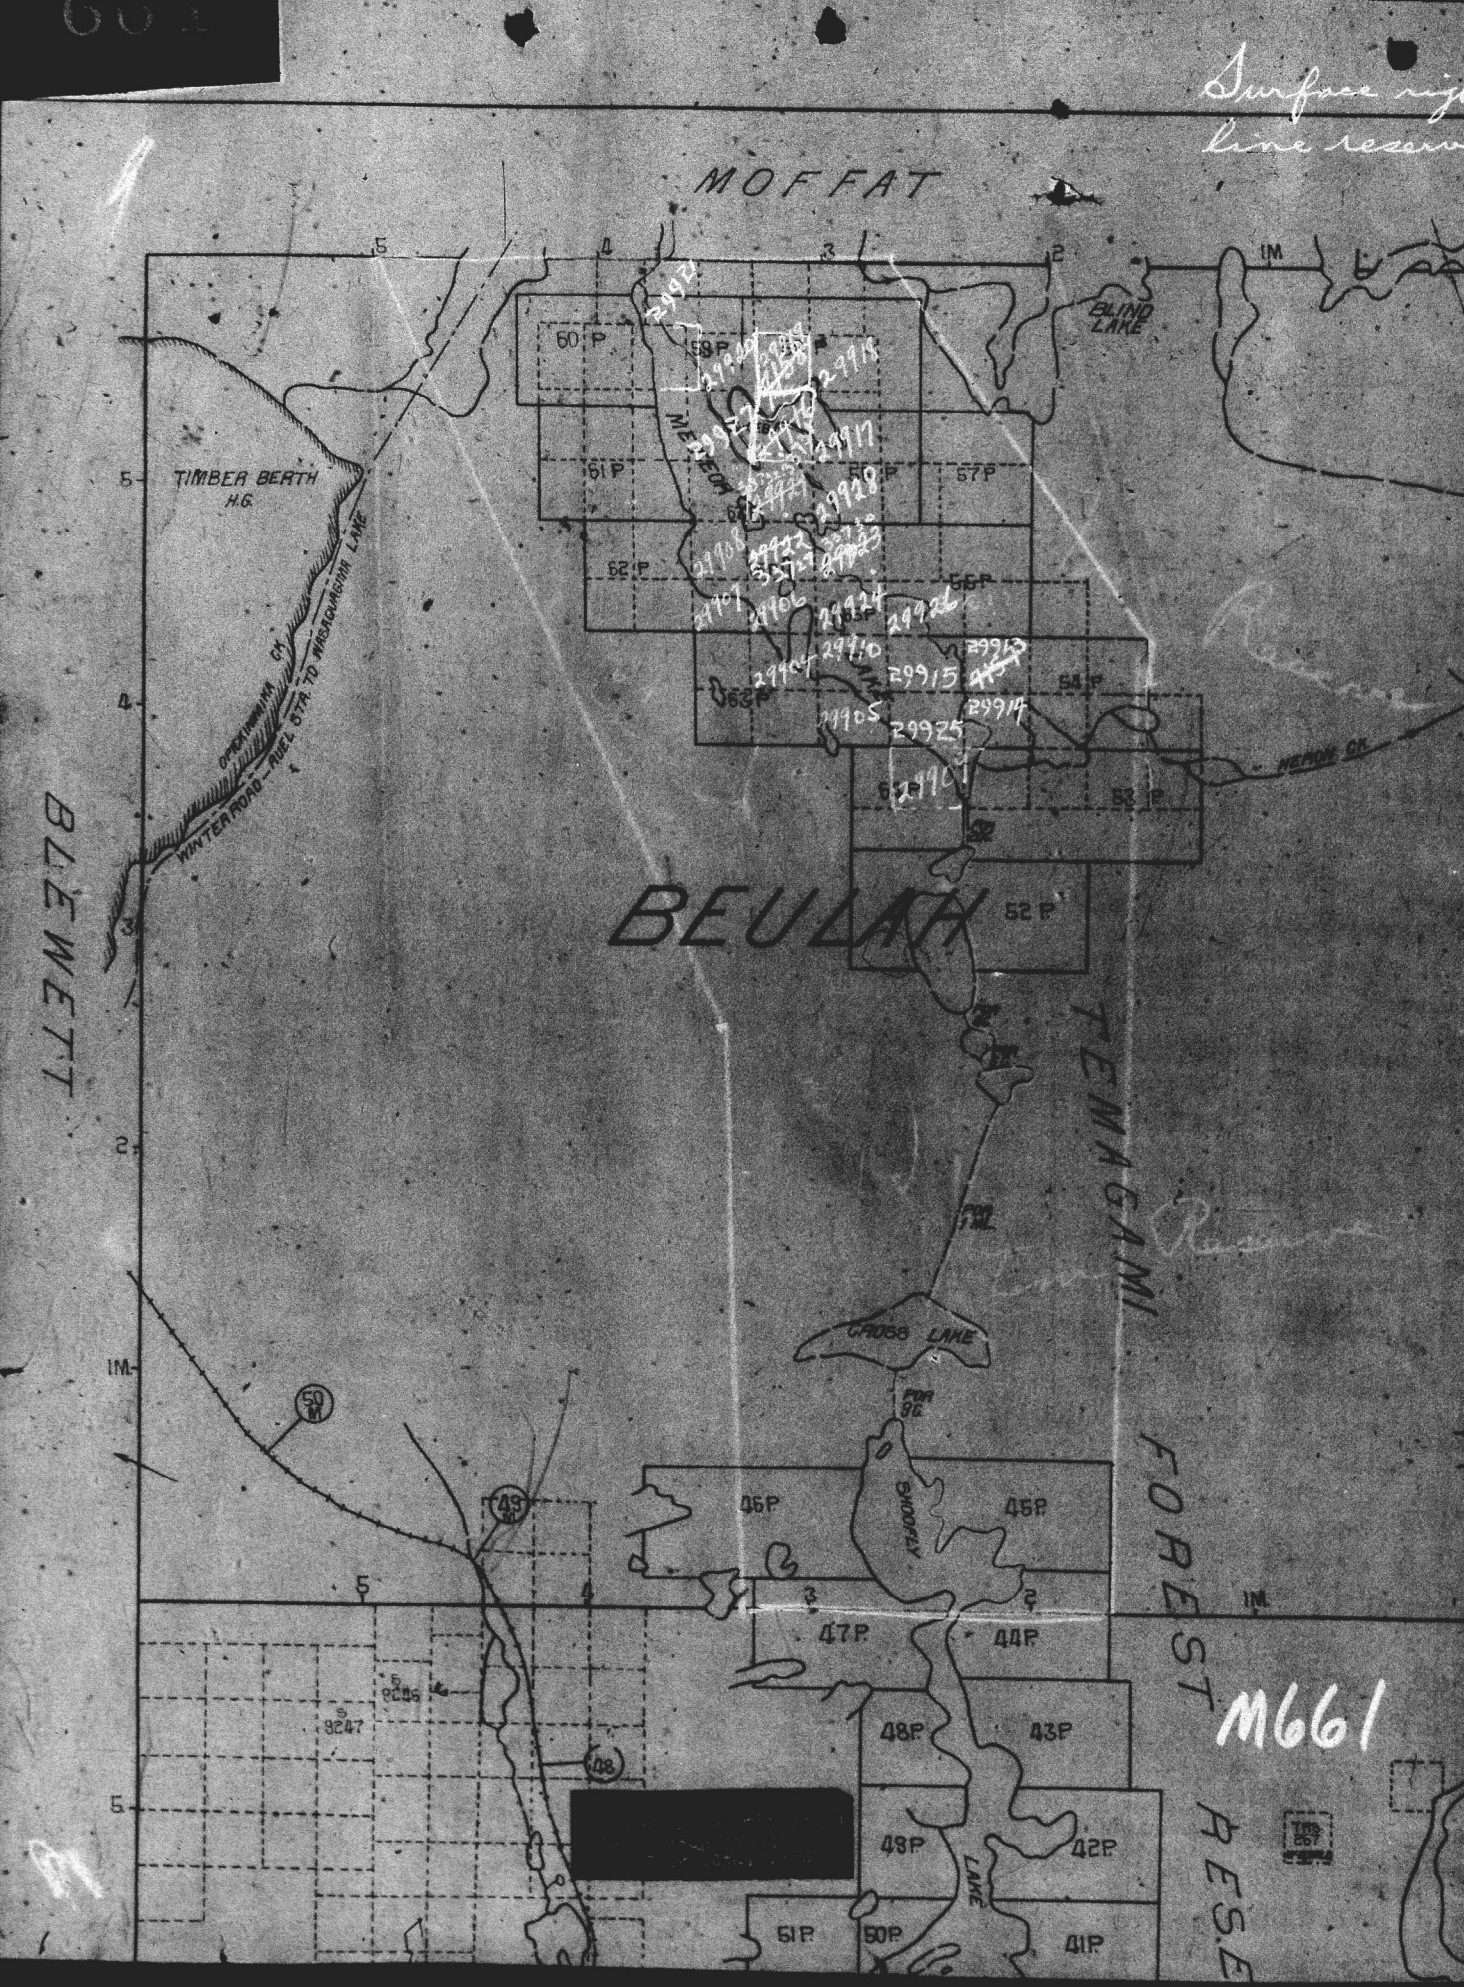
MOFFAT
BLEWETT
BEULAH
TEMAGAMI
FOREST RESERVE
BLIND LAKE
MEEKER CR.
TIMBER BERTH H.G.
WINTER ROAD - ABEL STA. TO WISHQUAGAMA LAKE
CROSS LAKE
SHOOFLY
LAKE
M661

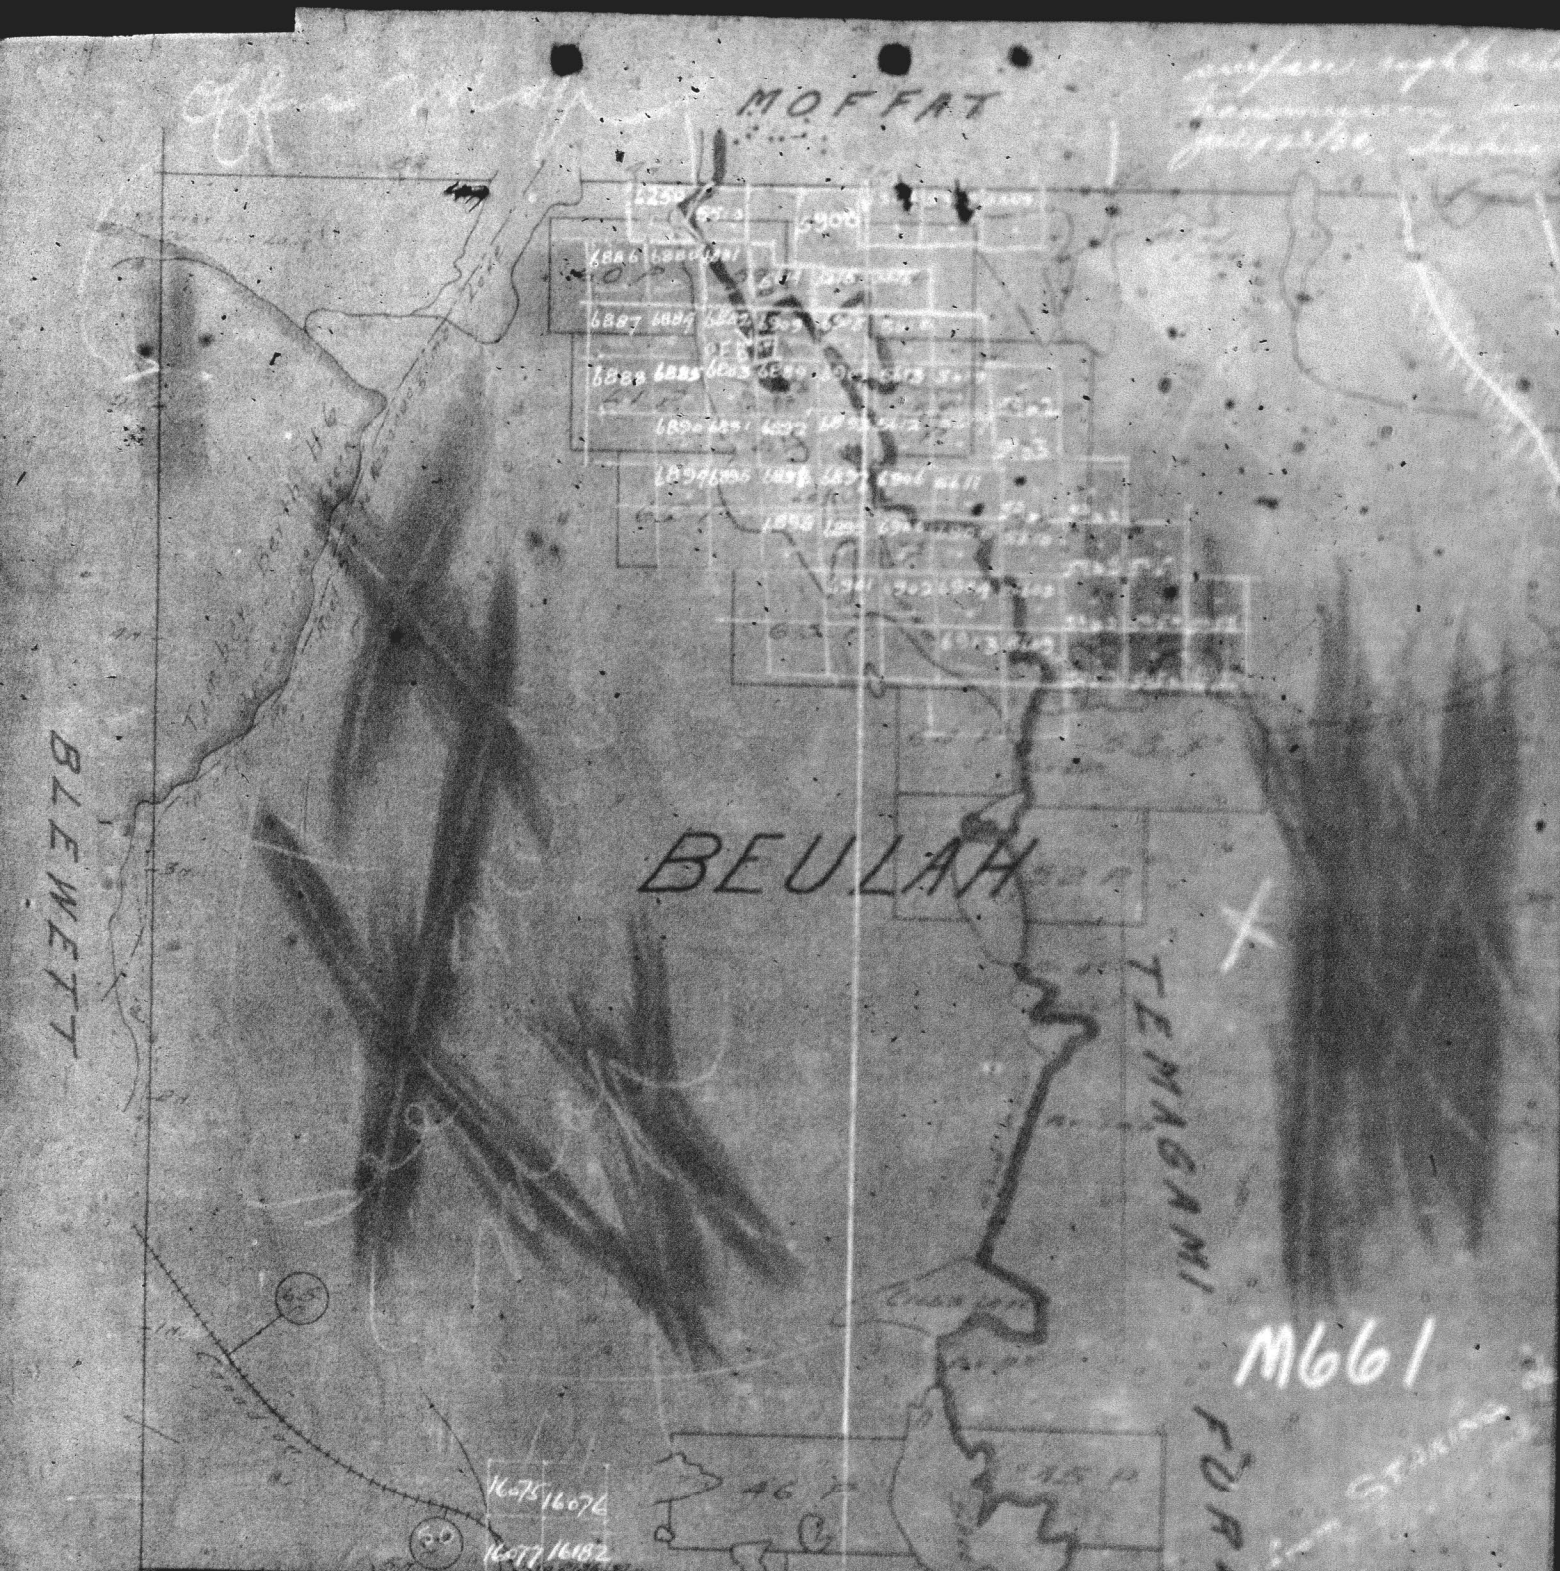

MOFFAT
BEULAH
BLEWETT
TEHAMA
M661

1

BEULAH

DISTRICT OF SUDBURY.

SCALE 40 CHAINS = 1 INCH.

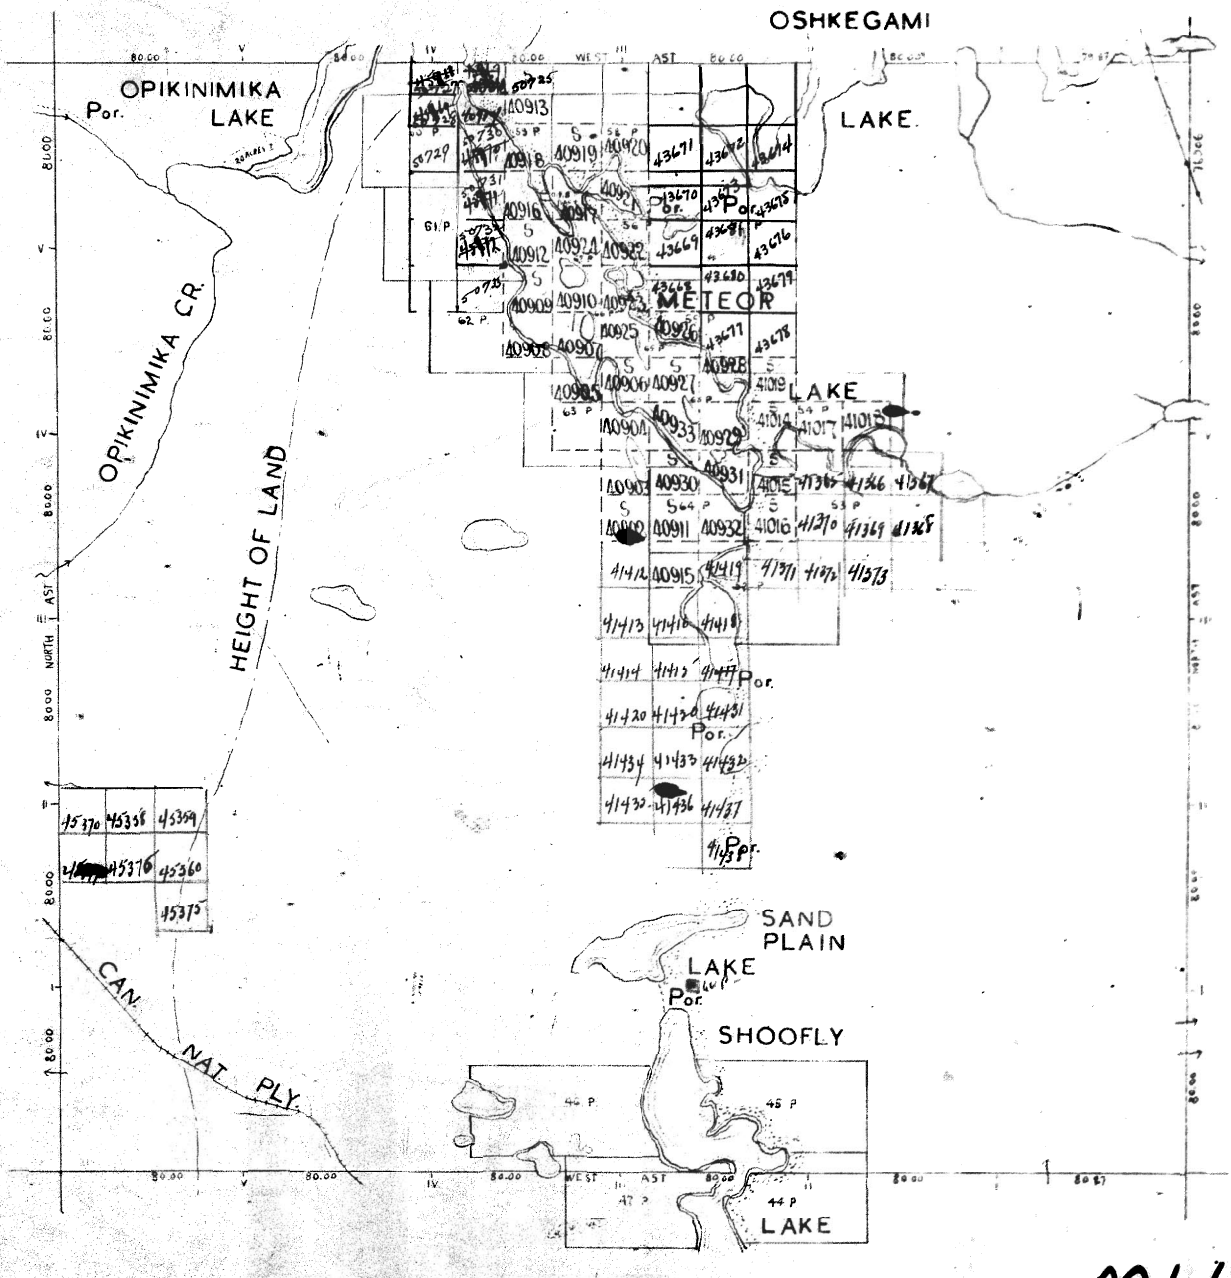

M661

661

PLAN OF M-661 Old


BEULAH TWP.

SUDBURY MINING DIVISION.

DISTRICT OF SUDBURY. E. part of Twp

—Scale 40 chains to an inch.— New Rs

1400 Rs

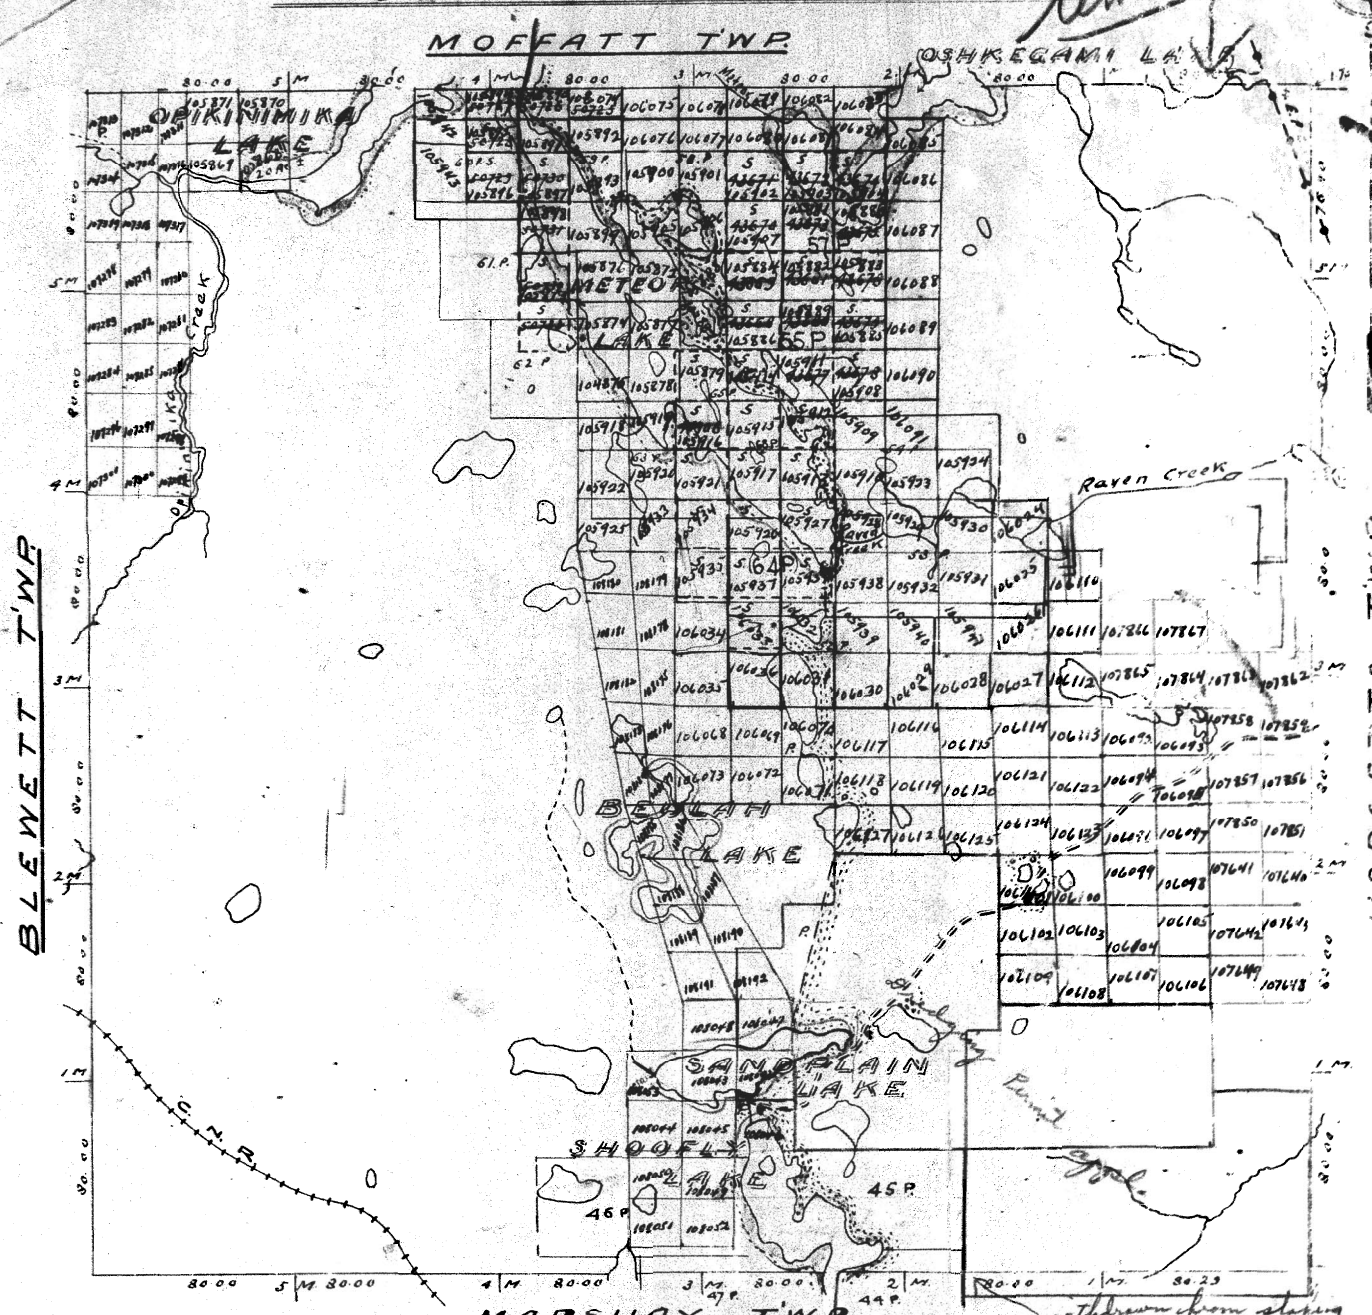

NOTES

Railways shewn
Paved Highways
Gravel "
Highway Route No's (2)
Other Roads
Trails & Paths
Telephone & Telegraph Lines
Electric Power Lines
Surface reservations by Dept of L. & F. 200' wide shewn hereon & thus
Western boundary of Timagami Forest Reserve


Non-perennial Streams
Bridges
Buildings
Swamps
Areas marked (L) (4) are patented Lease'd held under Licence of Occupation

withdrawn from staking
See Mining Lette
June 16/58

BEULAH TWP

661

MOFFAT TWP.

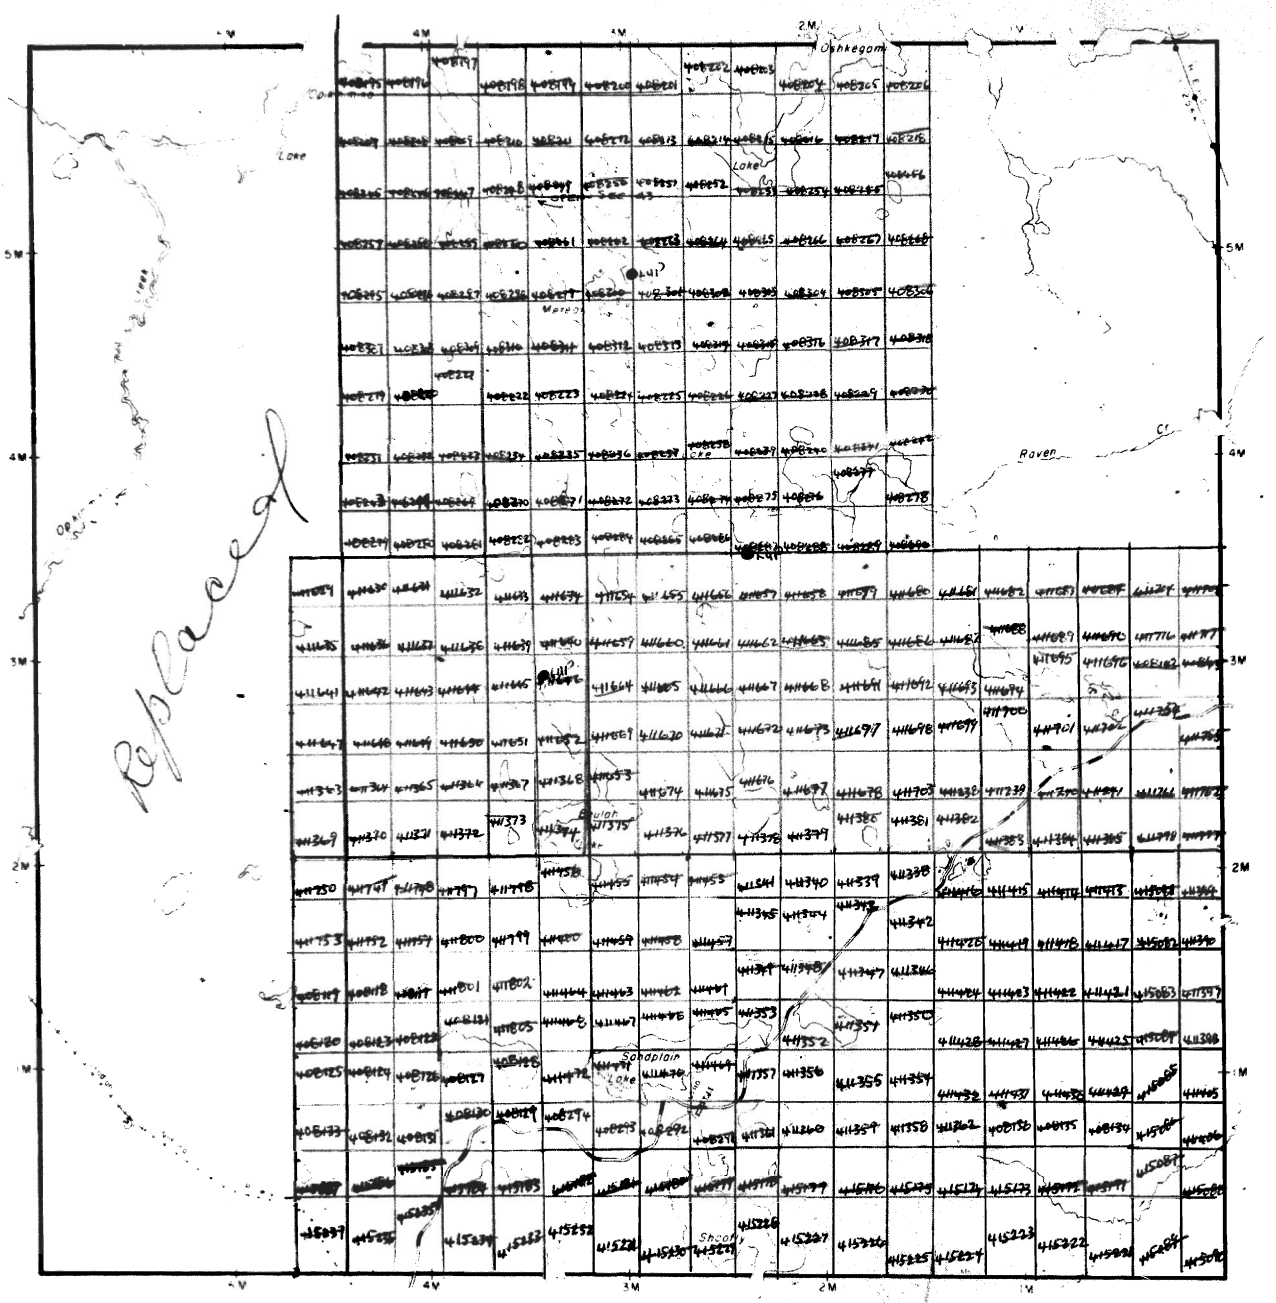

THE TOWNSHIP OF

BEULAH

DISTRICT OF SUDBURY

SUDBURY MINING DIVISION

SCALE: 1-INCH=40 CHAINS

LEGEND

PATENTED LAND	P.
CROWN LAND SALE	C.S.
LEASES	L.
LOCATED LAND	Loc.
LICENSE OF OCCUPATION	L.O.
MINING RIGHTS ONLY	M.R.O.
SURFACE RIGHTS ONLY	S.R.O.
ROADS	
IMPROVED ROADS	
KING'S HIGHWAYS	
RAILWAYS	
POWER LINES	
MARSH OR MUSKEG	
MINES	
CANCELLED	C.


NOTES

40 [illegible] all Lakes [illegible]

LARDER LAKE MINING DIV.
RECEIVED
JAN 2 1914 PM
AM 7 8 9 10 11 12 1 2 3 4 5 6

PLAN NO.- M·661

ONTARIO #13
DEPARTMENT OF MINES
AND NORTHERN AFFAIRS

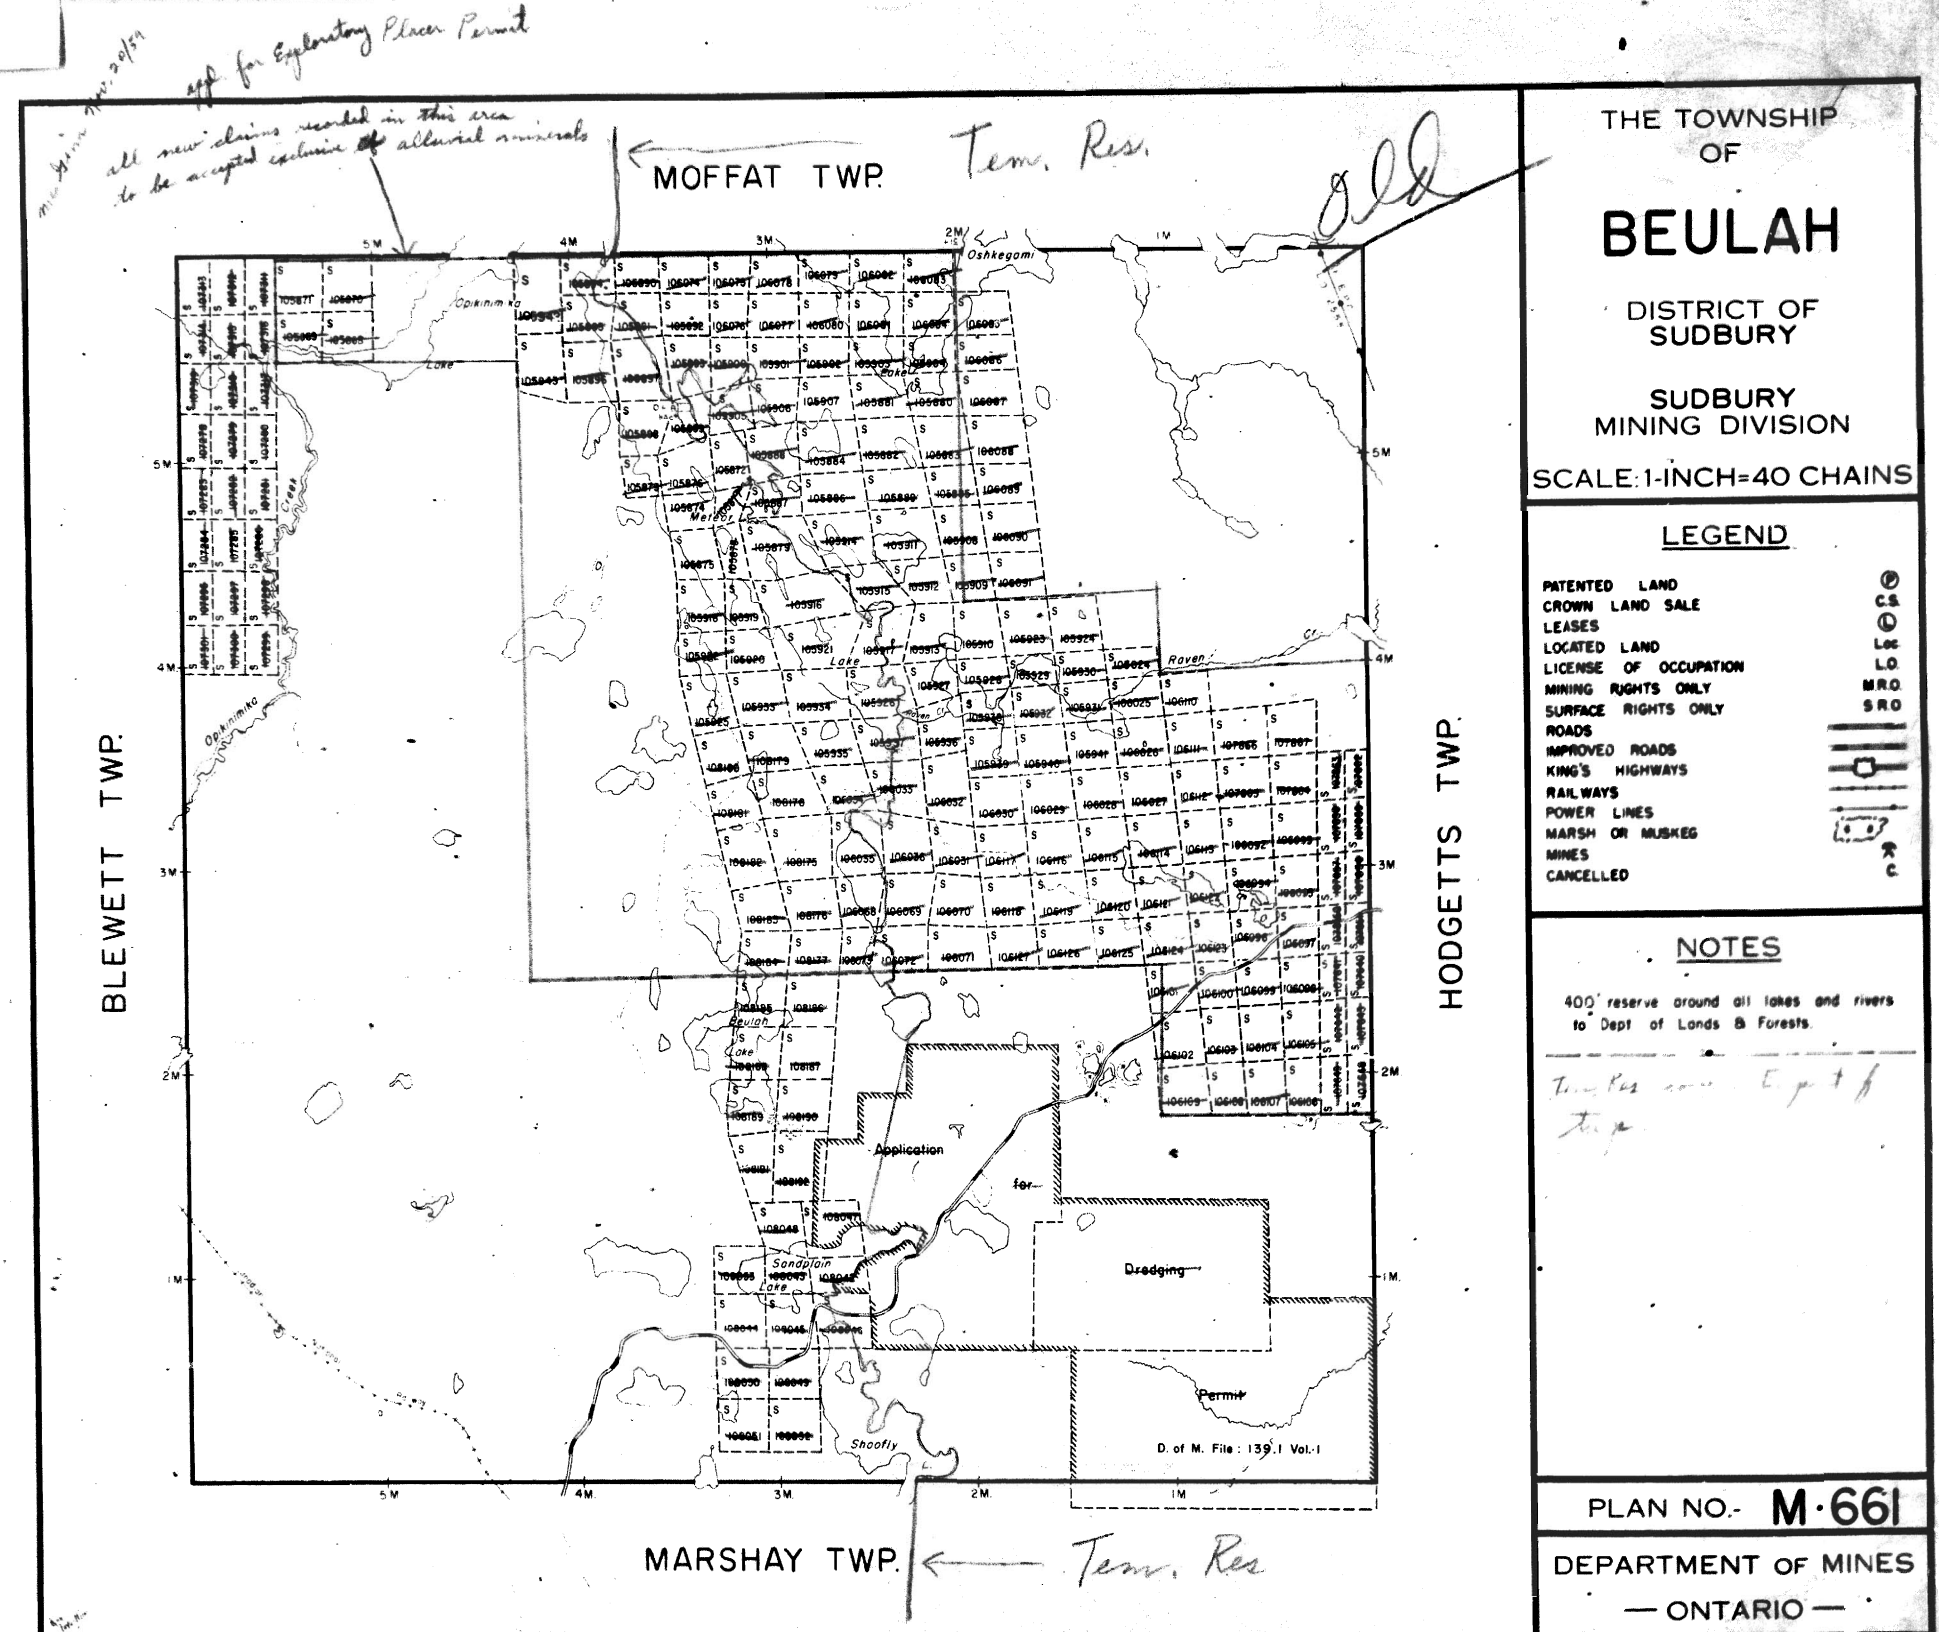

THE TOWNSHIP OF

BEULAH

DISTRICT OF SUDBURY

SUDBURY MINING DIVISION

SCALE: 1-INCH=40 CHAINS

LEGEND

PATENTED LAND	P
CROWN LAND SALE	C.S.
LEASES	L
LOCATED LAND	Loc.
LICENSE OF OCCUPATION	L.O.
MINING RIGHTS ONLY	M.R.O.
SURFACE RIGHTS ONLY	S.R.O.
ROADS	
IMPROVED ROADS	
KING'S HIGHWAYS	
RAILWAYS	
POWER LINES	
MARSH OR MUSKEG	
MINES	
CANCELLED	C.

NOTES

400' reserve around all lakes and rivers to Dept of Lands & Forests.


Tem. Res. ... Exp. ... Temp.

PLAN NO.- M·661

DEPARTMENT OF MINES


— ONTARIO —

MOFFAT TWP.

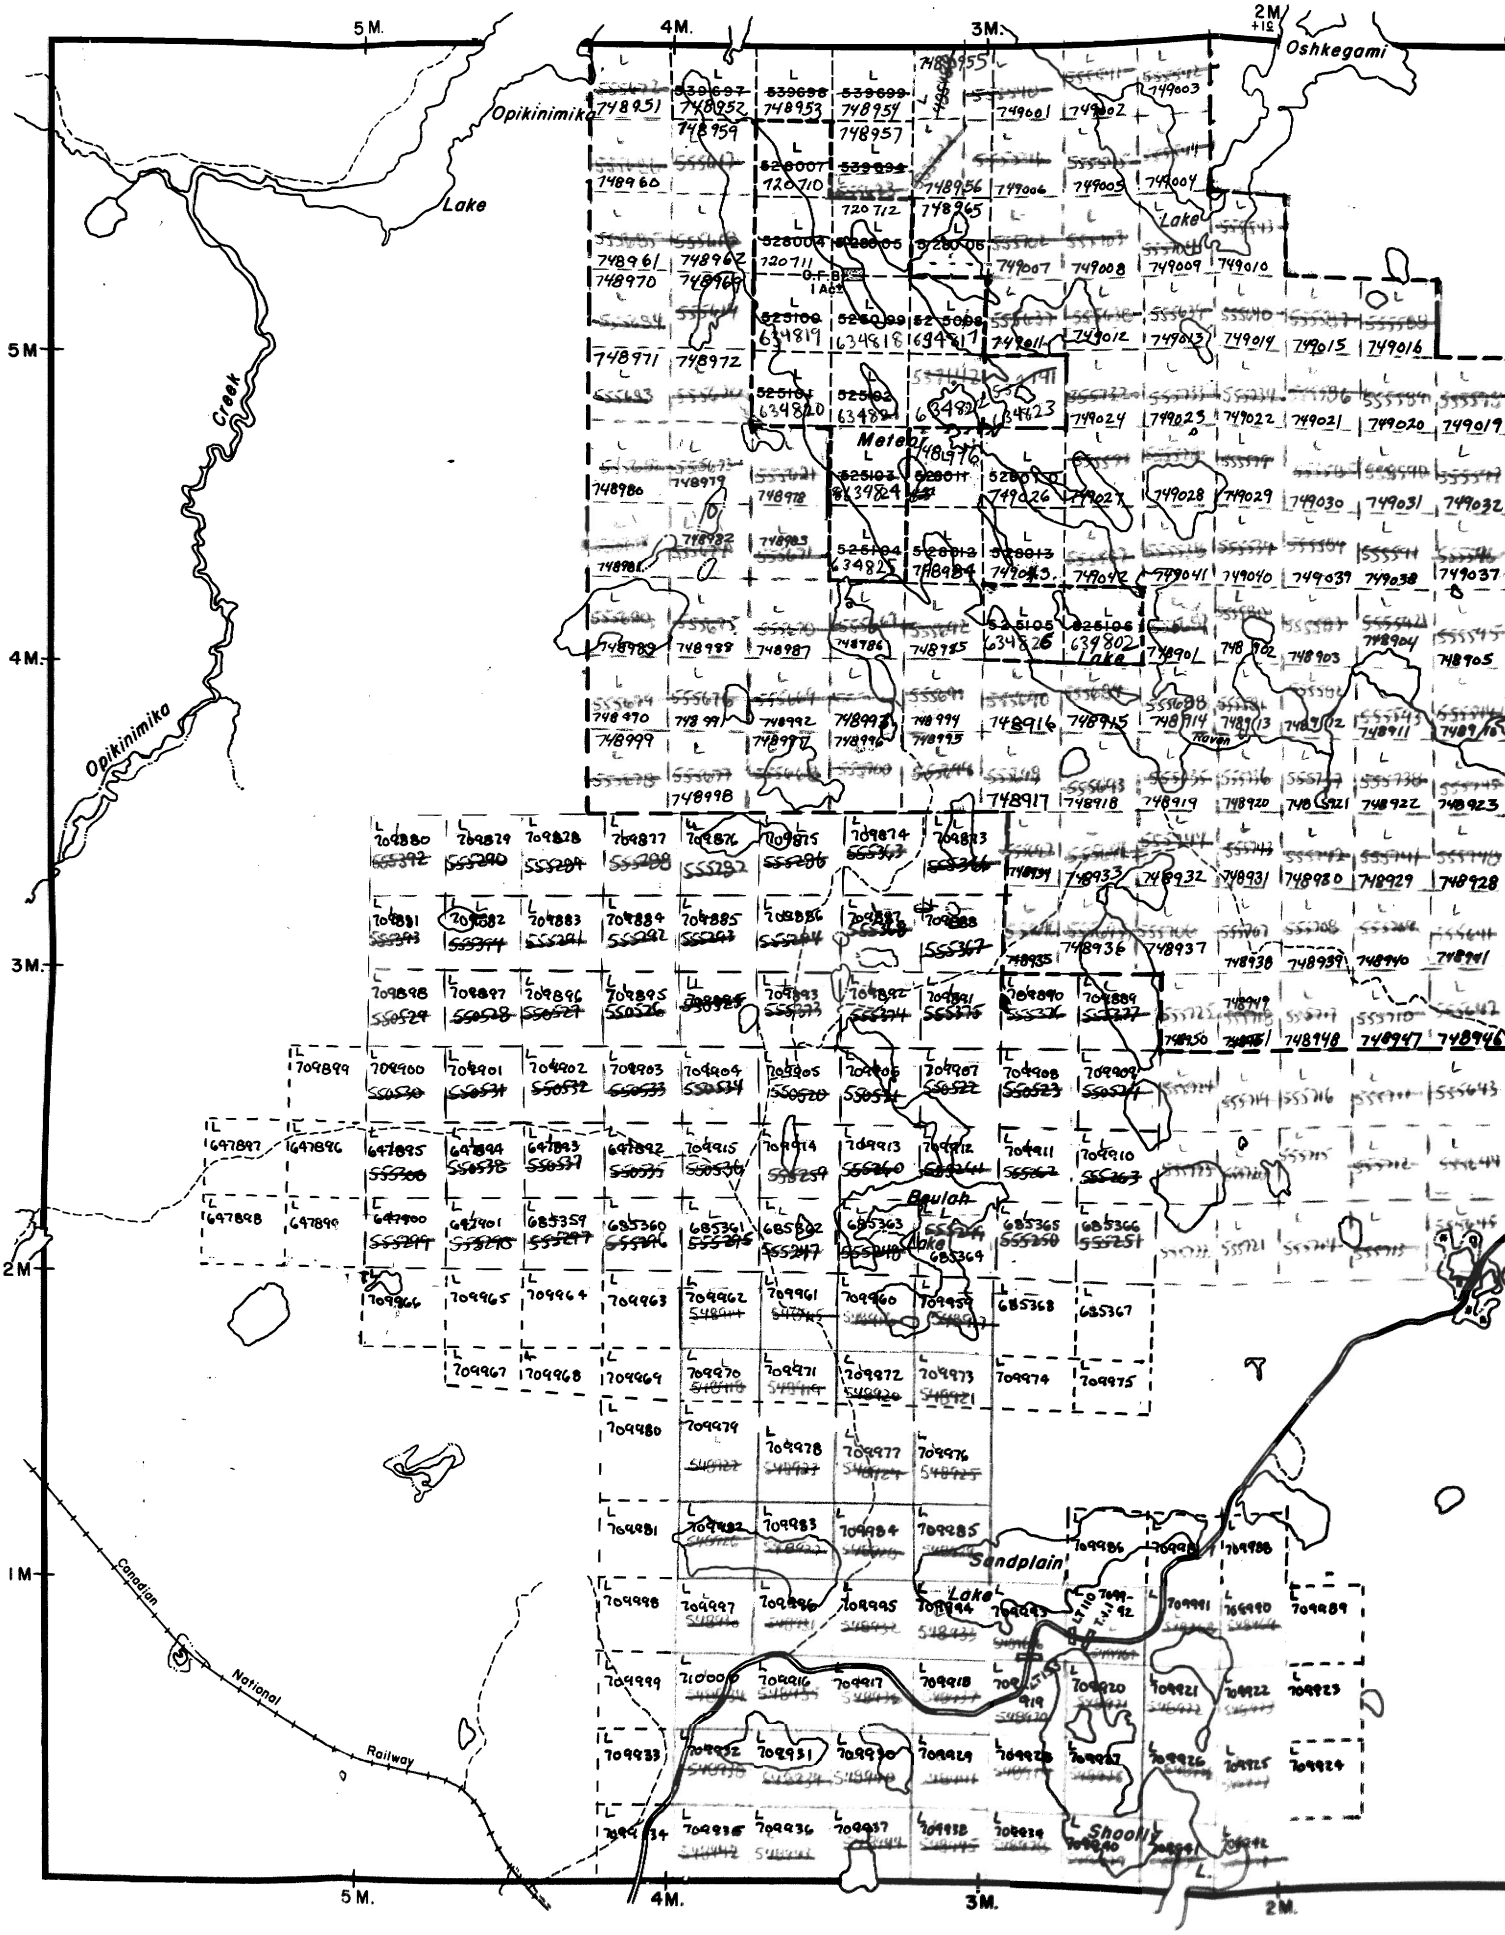

BLEWETT TWP.

MARSHAY TWP.

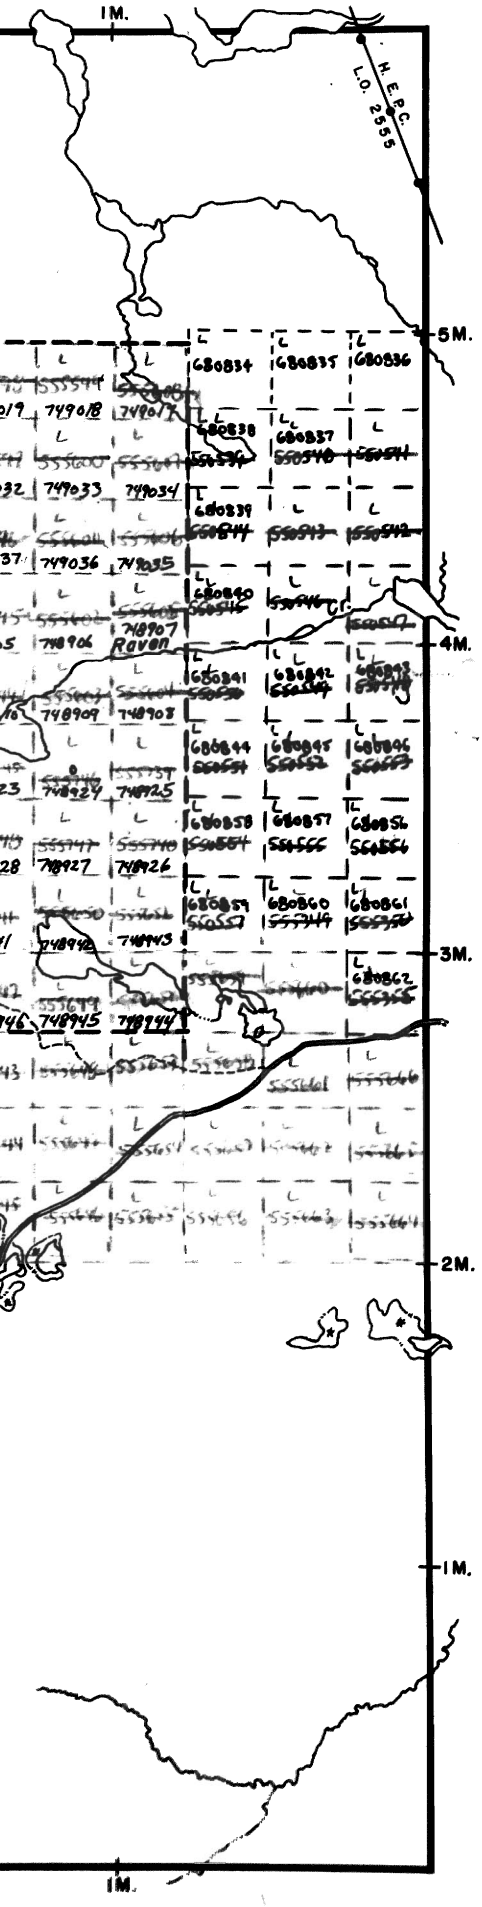

HODGETTS TWP.

THE TOWNSHIP OF

BEULAH

DISTRICT OF SUDBURY

Larder Lake ~~SUDBURY~~

MINING DIVISION

SCALE: 1-INCH=40 CHAINS

LEGEND

PATENTED LAND	P
CROWN LAND SALE	C.S.
LEASES	L
LOCATED LAND	Loc.
LICENSE OF OCCUPATION	L.O.
MINING RIGHTS ONLY	M.R.O.
SURFACE RIGHTS ONLY	S.R.O.
ROADS	
IMPROVED ROADS	
KING'S HIGHWAYS	
RAILWAYS	
POWER LINES	
MARSH OR MUSKEG	
MINES	
CANCELLED	C.

NOTES

400' reserve around all lakes and rivers to Dept. of Lands & Forests.

a ... Reserve Right ... withdrawn ... re-opened ... Feb 15 AEC 10 a.m. E.S.T.


PLAN NO.- M·661


DEPARTMENT OF MINES

BEULAH TWP.

MOFFAT TWP.

BLEWETT TWP.

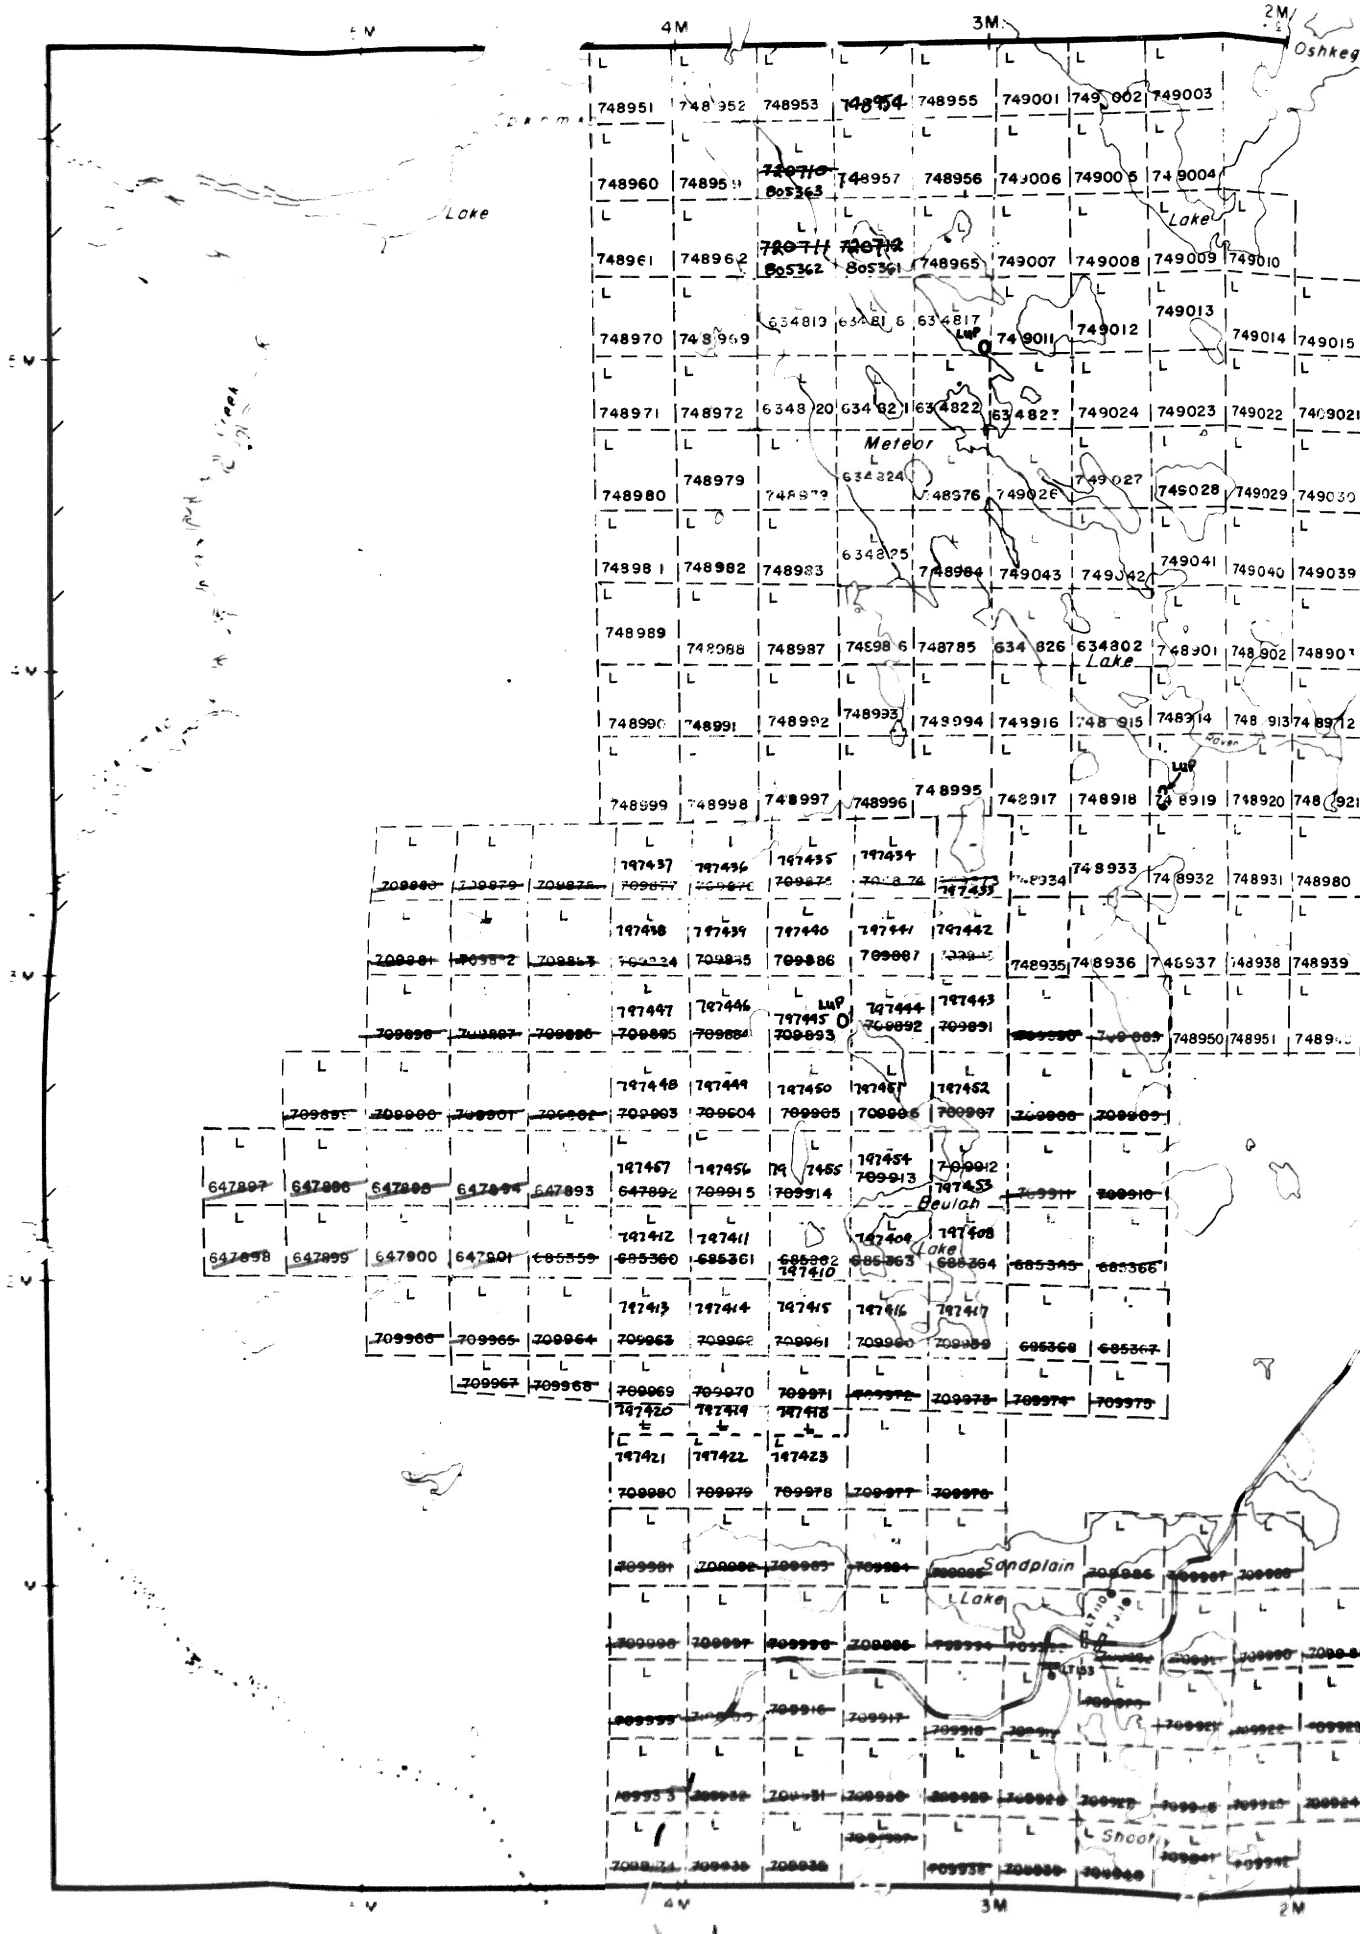

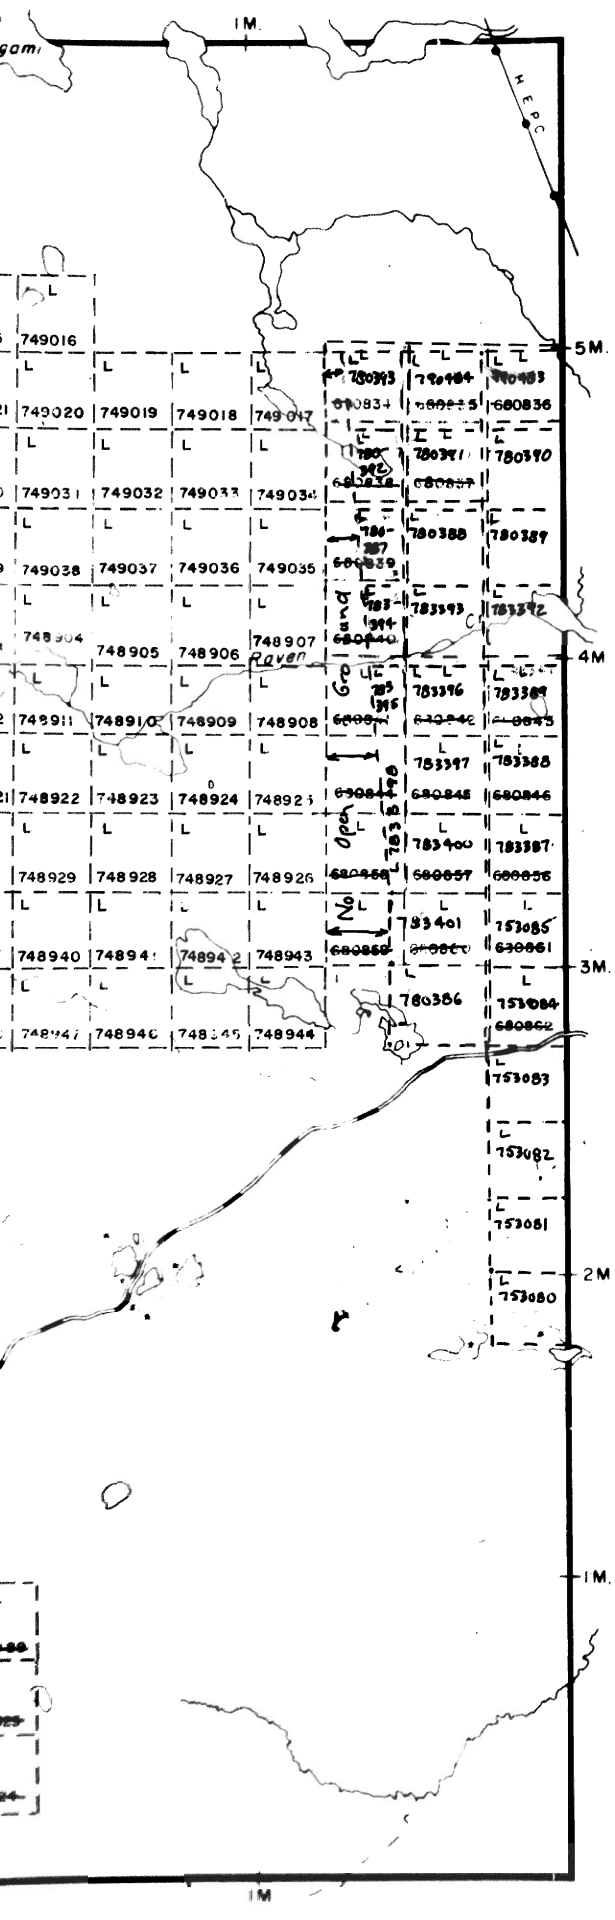

THE TOWNSHIP OF BEULAH

DISTRICT OF SUDBURY

LARDER LAKE MINING DIVISION

SCALE: 1-INCH=40 CHAINS

LEGEND

PATENTED LAND	(P)
CROWN LAND SALE	C.S.
LEASES	(L)
LOCATED LAND	Loc.
LICENSE OF OCCUPATION	L.O.
MINING RIGHTS ONLY	M.R.O.
SURFACE RIGHTS ONLY	S.R.O.
ROADS	
IMPROVED ROADS	
KING'S HIGHWAYS	
RAILWAYS	
POWER LINES	
MARSH OR MUSKEG	
MINES	
CANCELLED	C.

NOTES

400' surface rights reservation along the shores of all lakes and rivers.

Areas withdrawn from staking under Section 43 of the Mining Act (R.S.O. 1970).

Order No.	File	Date	Disposition

PLAN NO.- **M·661**